SEVIER VALLEY BRANCH.

Locked Case G4312 S2 P3 1901 R56w Mile 1

R.G.W.Ry.

SEVIER VALLEY BRANCH.

MILE No 2.

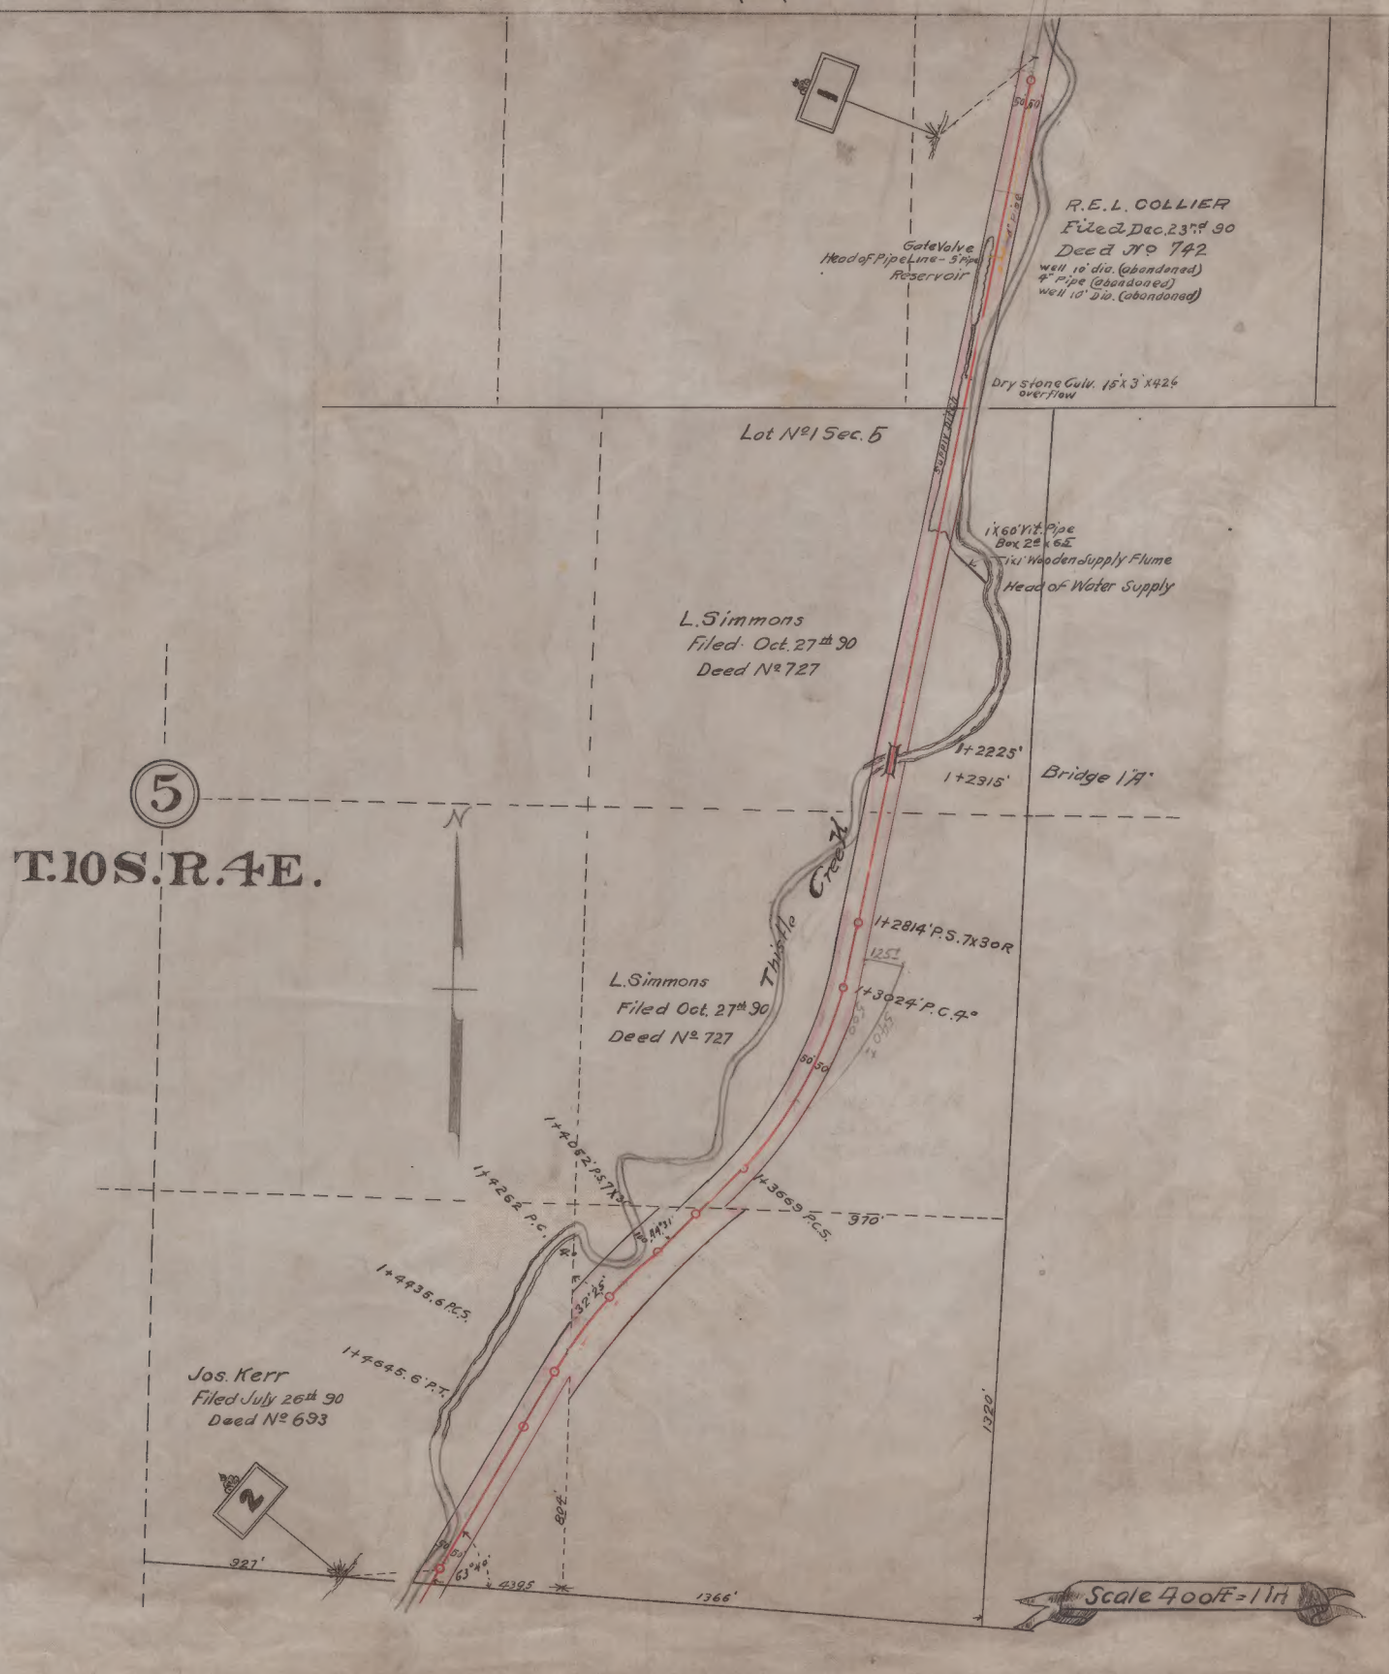

Locked case G4342 S25P3 1901 R56K Mile 2

R.G.W.RY. **SEVIER VALLEY BRANCH.** MILE Nº 3

Locked case G4342 .S25P 1901 .R56x Mile 3

R.G.W.Ry. **SEVIER VALLEY BRANCH.** MILE No 4

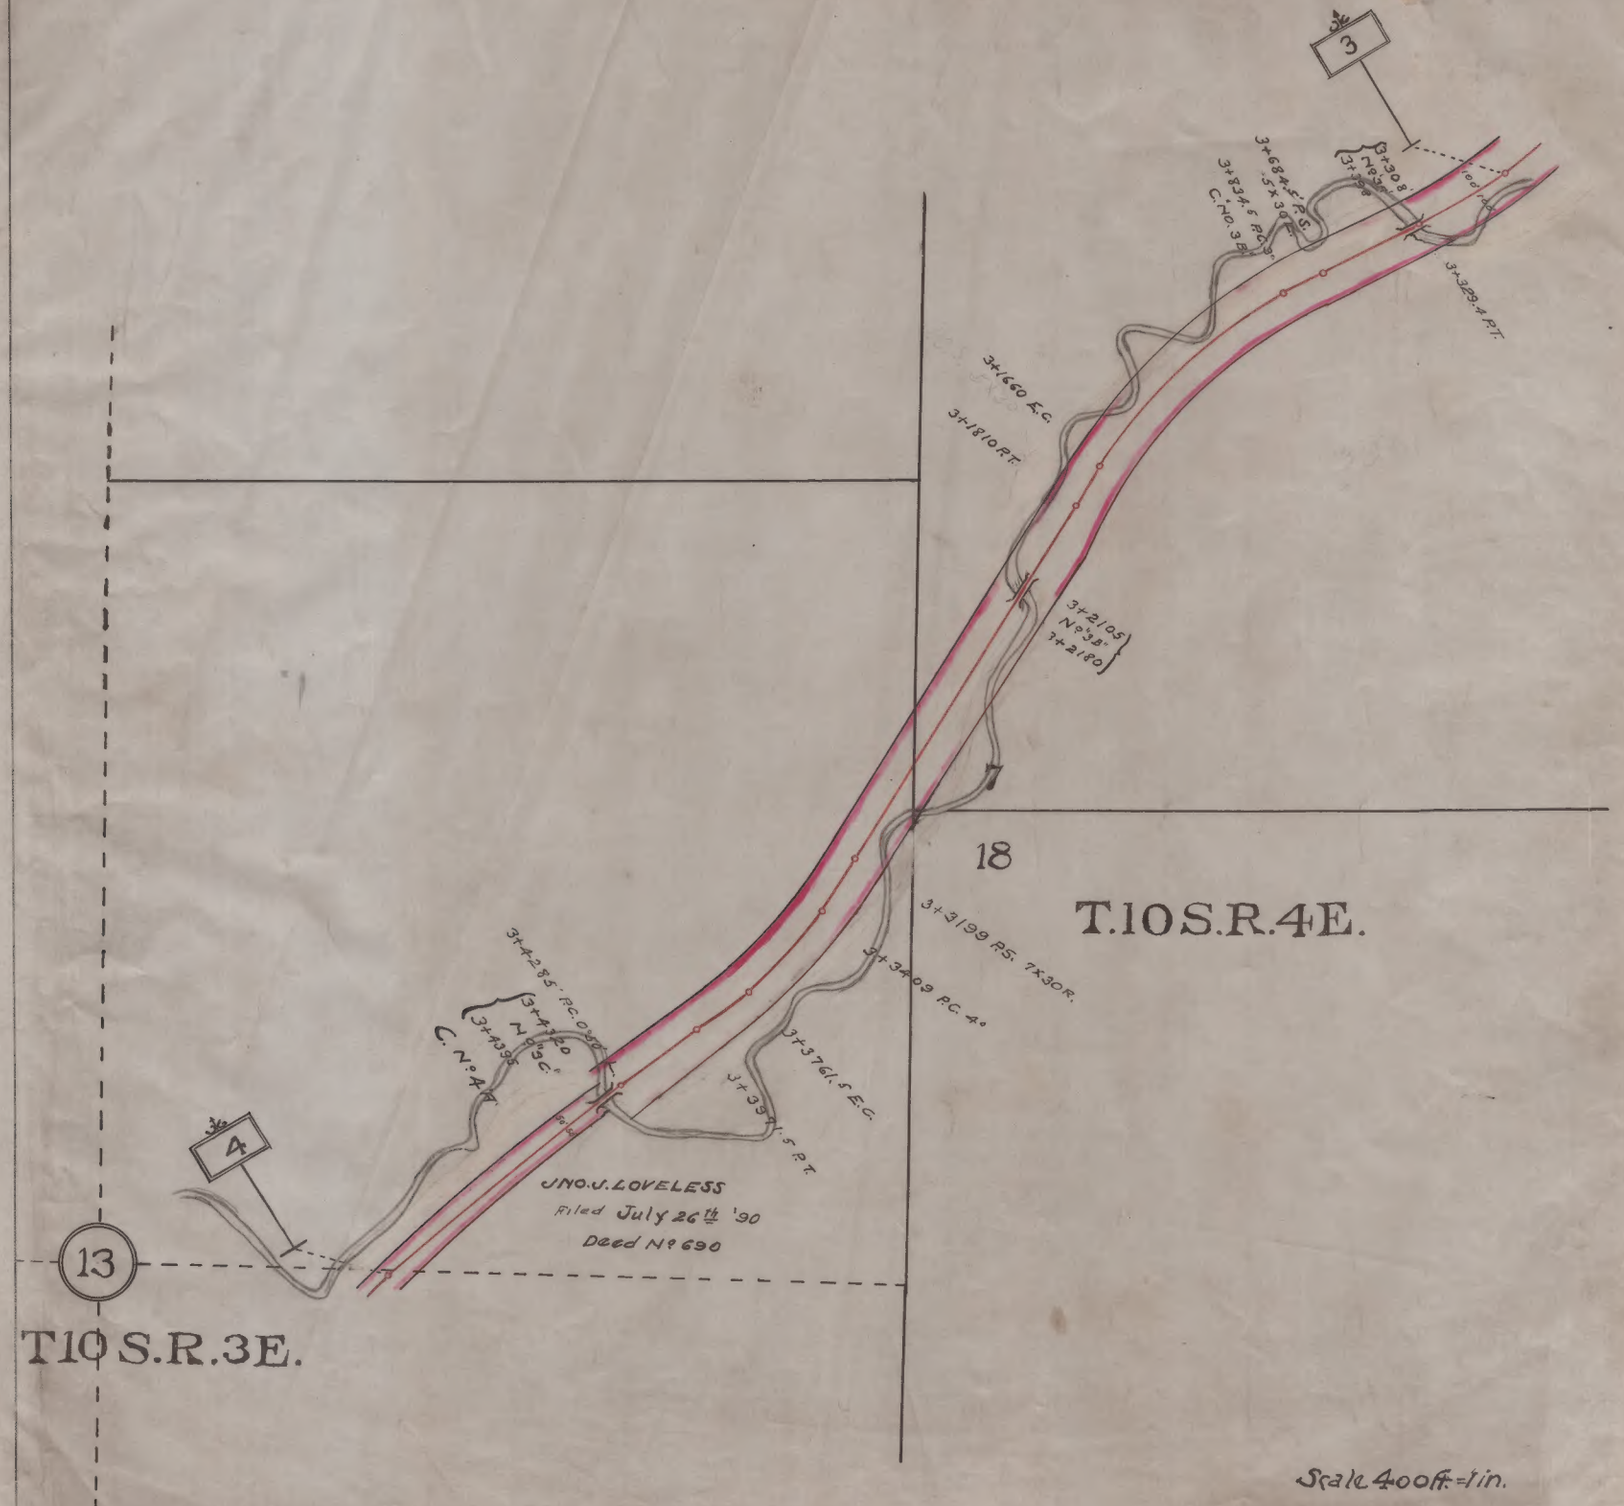

Locked
Case
C-4342
.S25P3
1921
R.R.O.K.
Mile 4

SEVIER VALLEY BRANCH.

R. G. W. Ry. MAIN LINE MILE

Mile No 5

PROFILE

Locked
Case
G4342
.S25P3
1901
.R56x
Mile 5

R.G.W.R.Y.

SEVIER VALLEY BRANCH

MILE Nº6

Locked
Case
G4342
.S25P3
1901
.R56x
Mile 6

SEVIER VALLEY BRANCH.

R. G. W. Ry. MILE

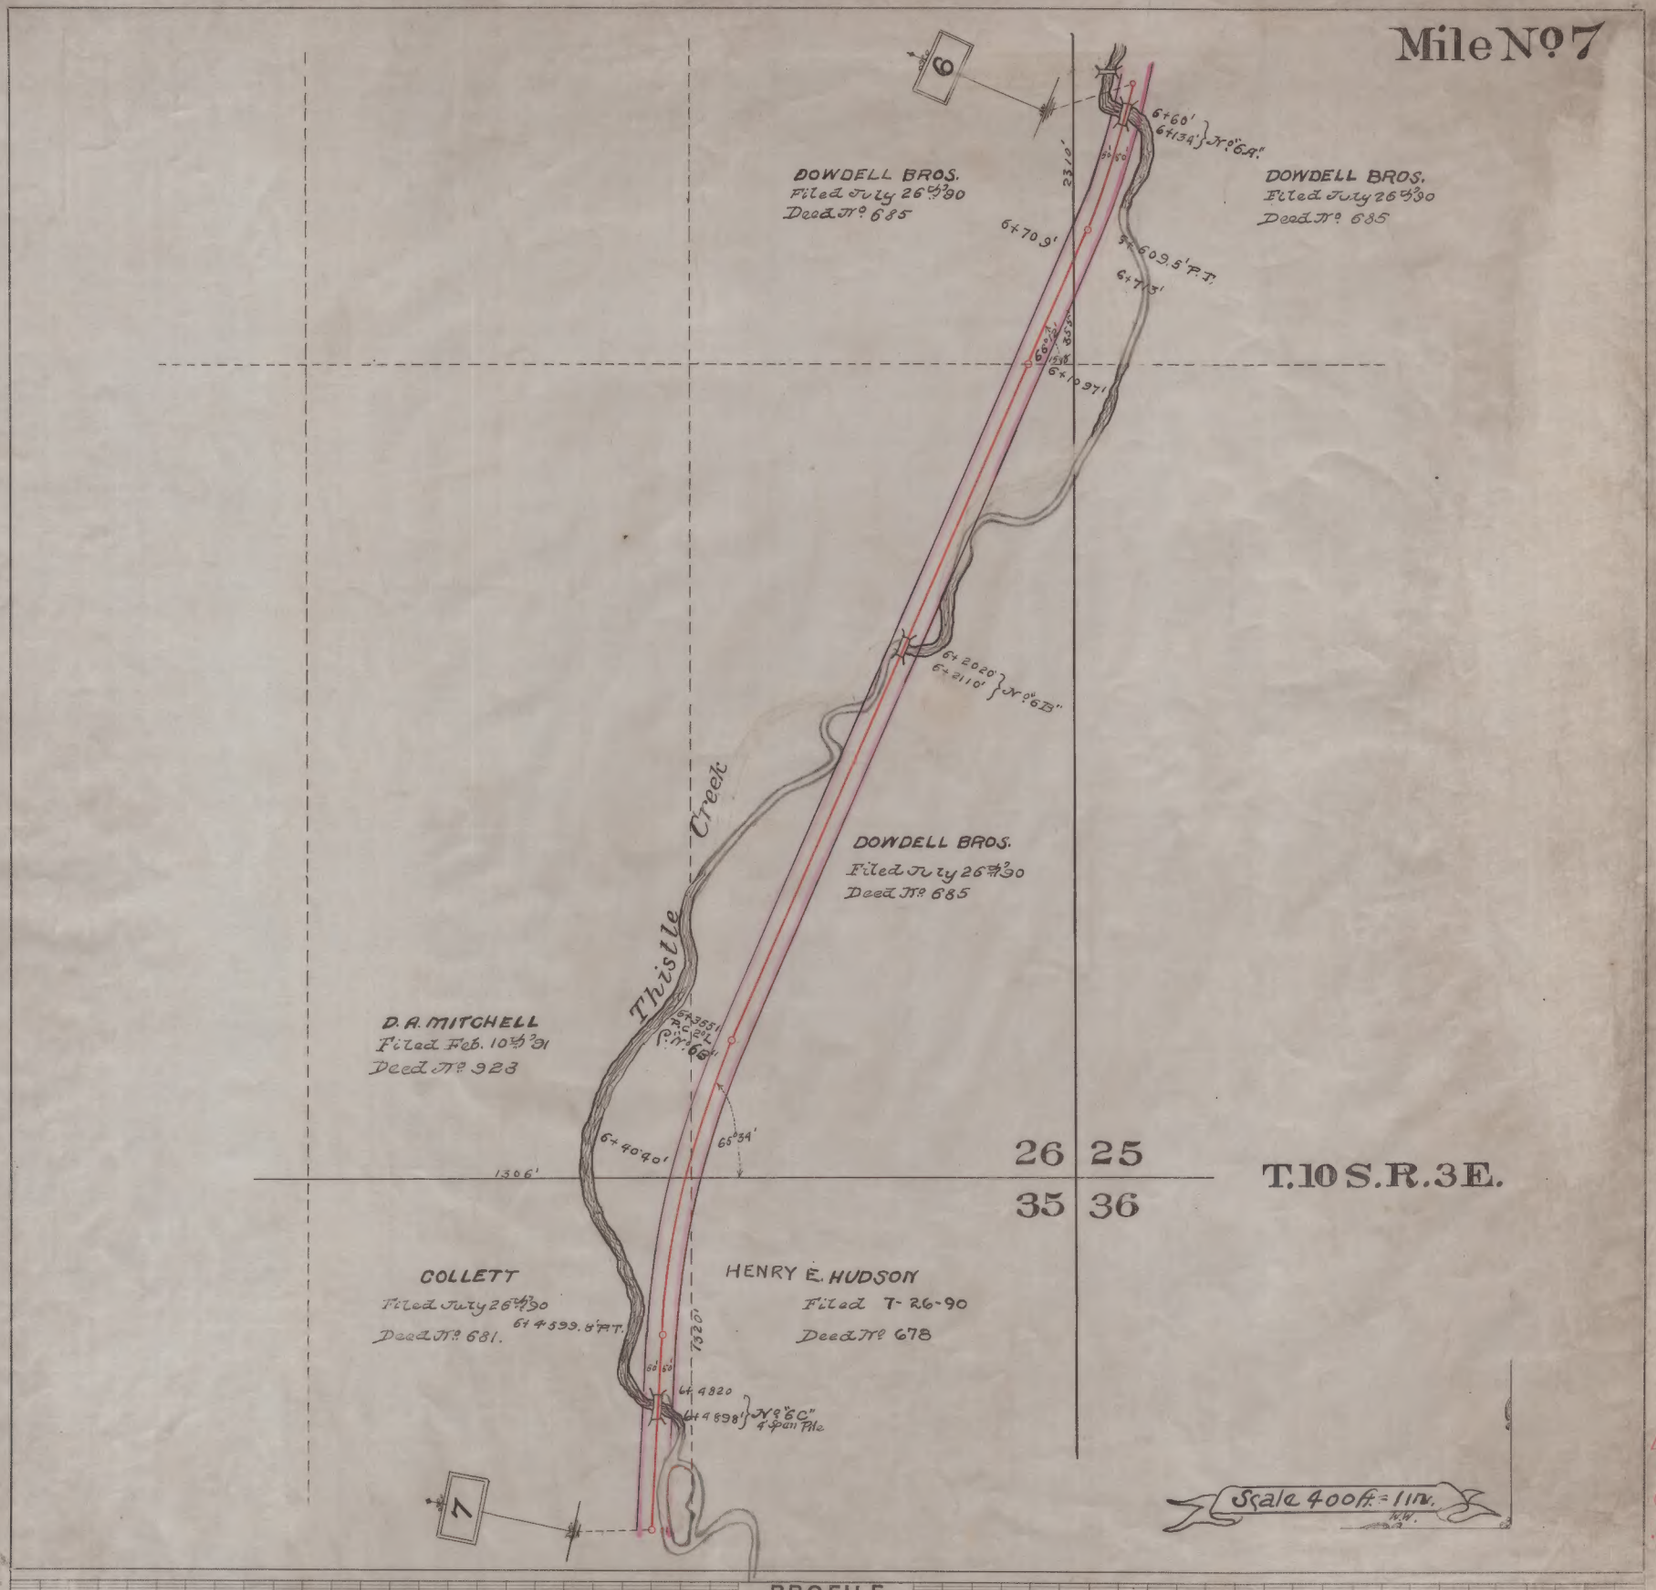

PROFILE

Locked
Case
G4342
.S25F3
1901
.R56K
Mile 7

SEVIER VALLEY BRANCH. MILE NO. 8

Locked Case G4342 .S25P3 1901 .R56x Mile 8

SEVIER VALLEY BRANCH.

R. G. W. Ry. MAIN LINE MILE

Mile No. 9.

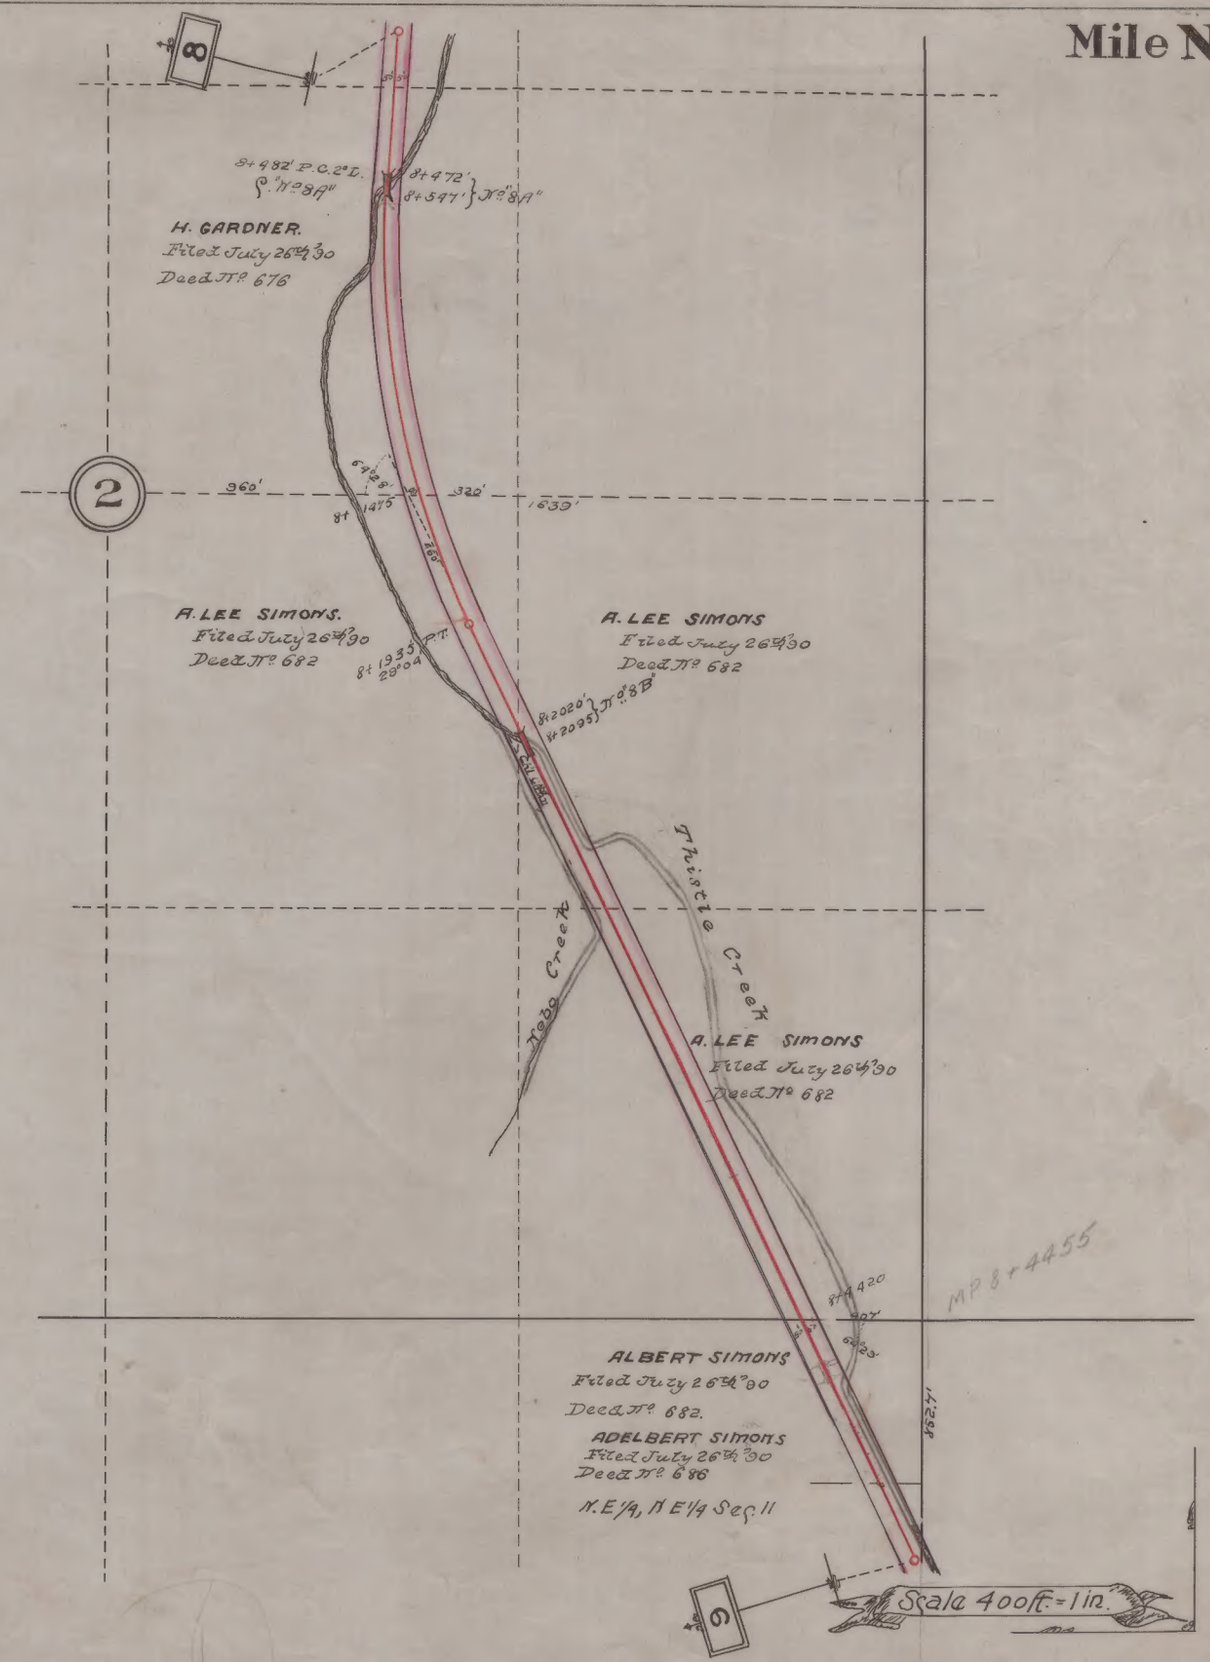

PROFILE

Locke
Case
G434
S25P3
1901
R3
Mile 9

SEVIER VALLEY BRANCH.

R. G. W. Ry. MAIN LINE MILE

Mile No 10

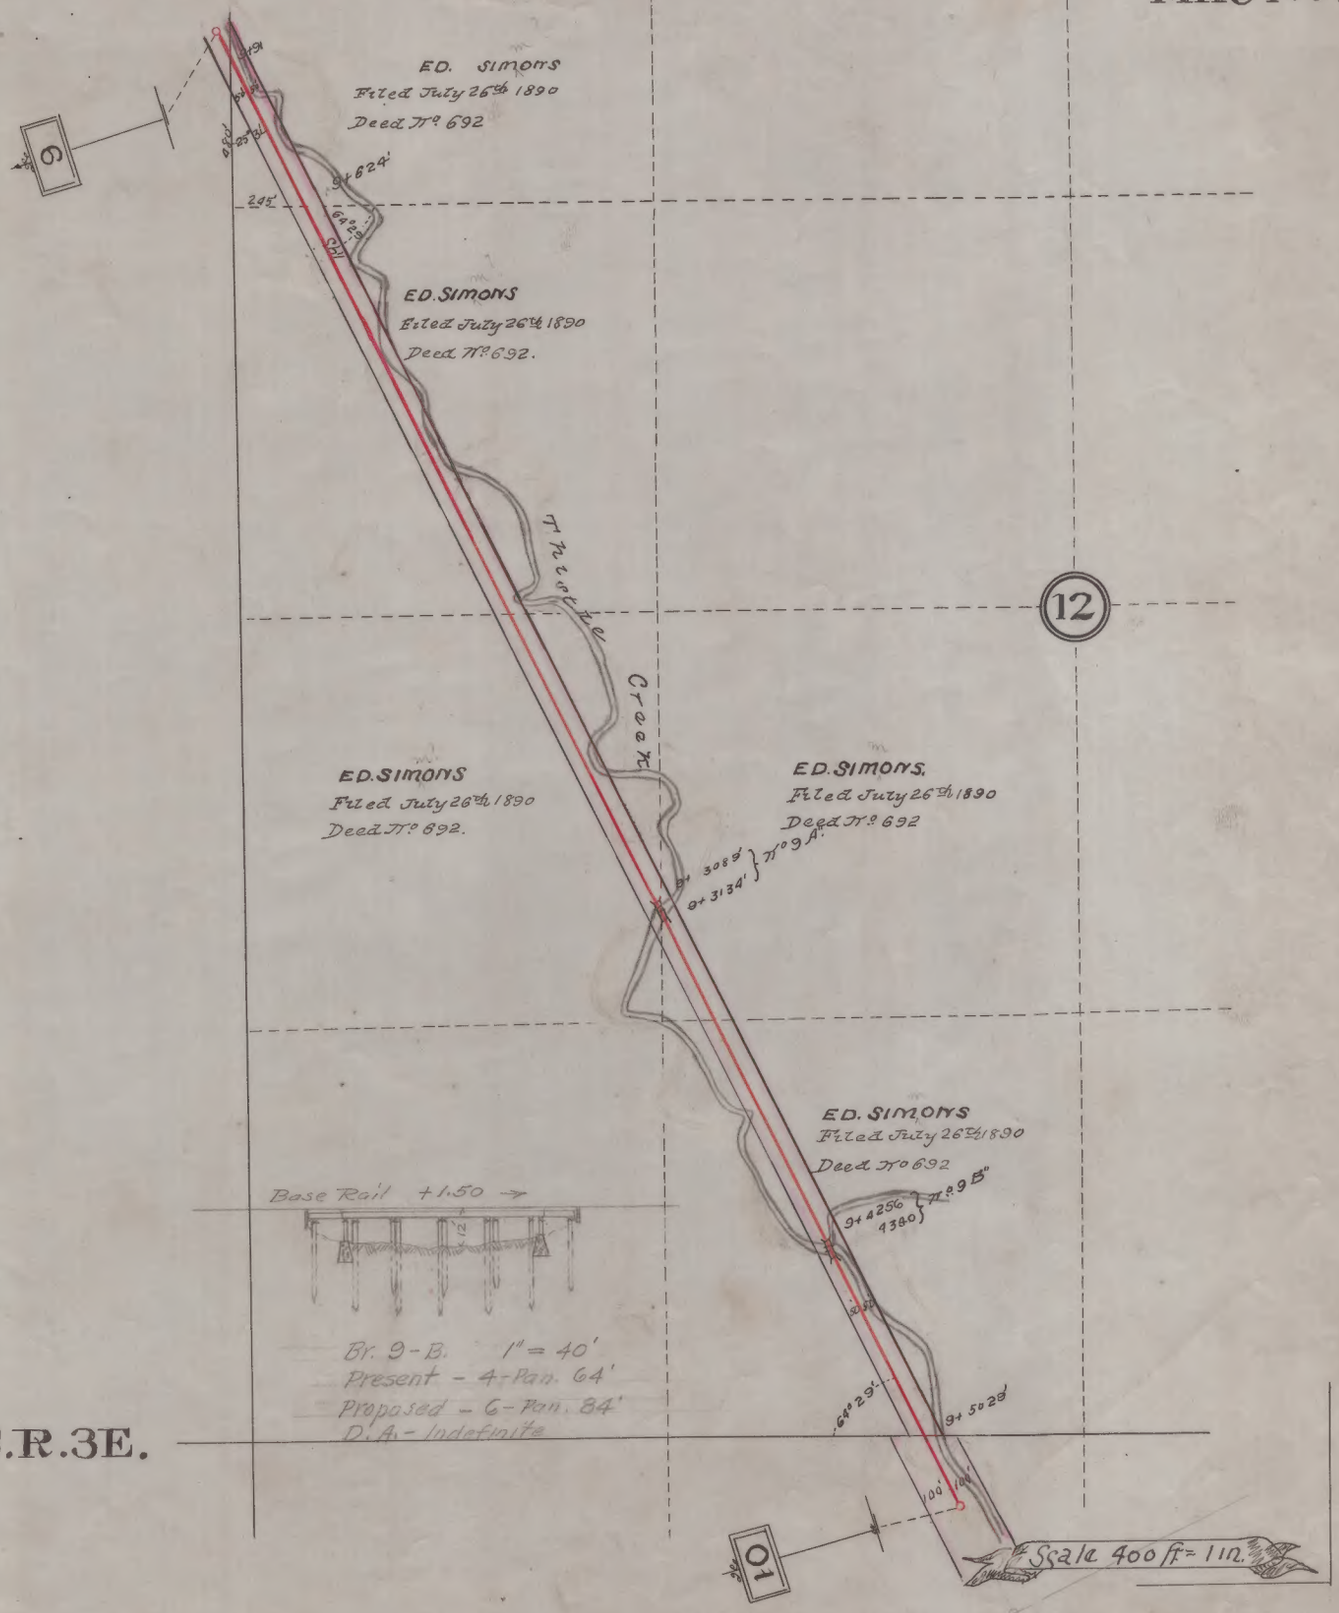

T. 11 S. R. 3E.

PROFILE

Locked Case G4342 .S25P3 1901 .R5 x Mile 10

SEVIER VALLEY BRANCH.

R. G. W. Ry. MAIN LINE MILE

Mile No 11

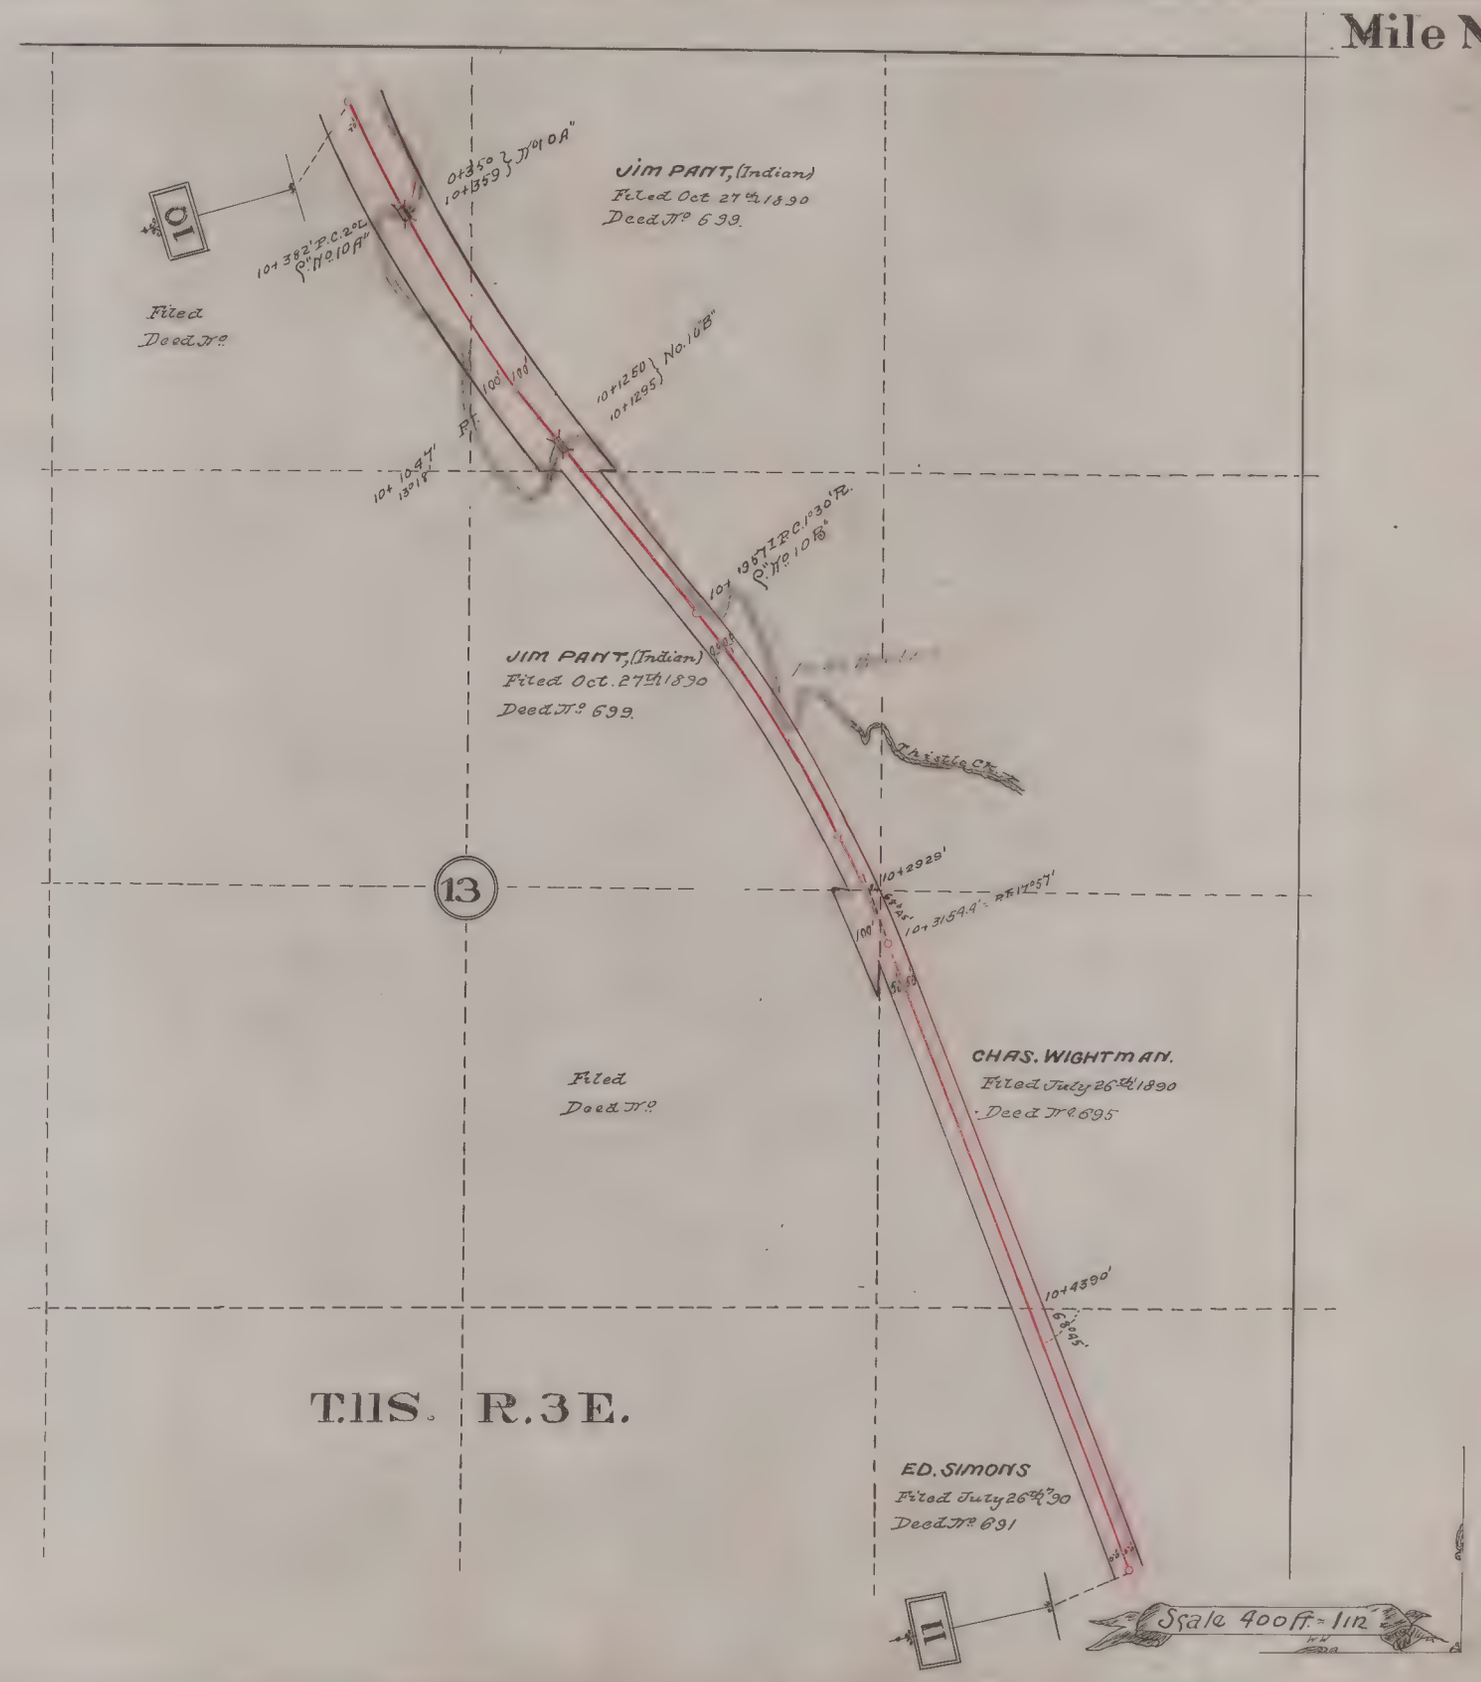

PROFILE

SEVIER VALLEY BRANCH.

R. G. W. Ry. MAIN LINE MILE

Mile No 12

PROFILE

SEVIER VALLEY BRANCH.

R. G. W. Ry. MAIN LINE MILE

Mile No. 13

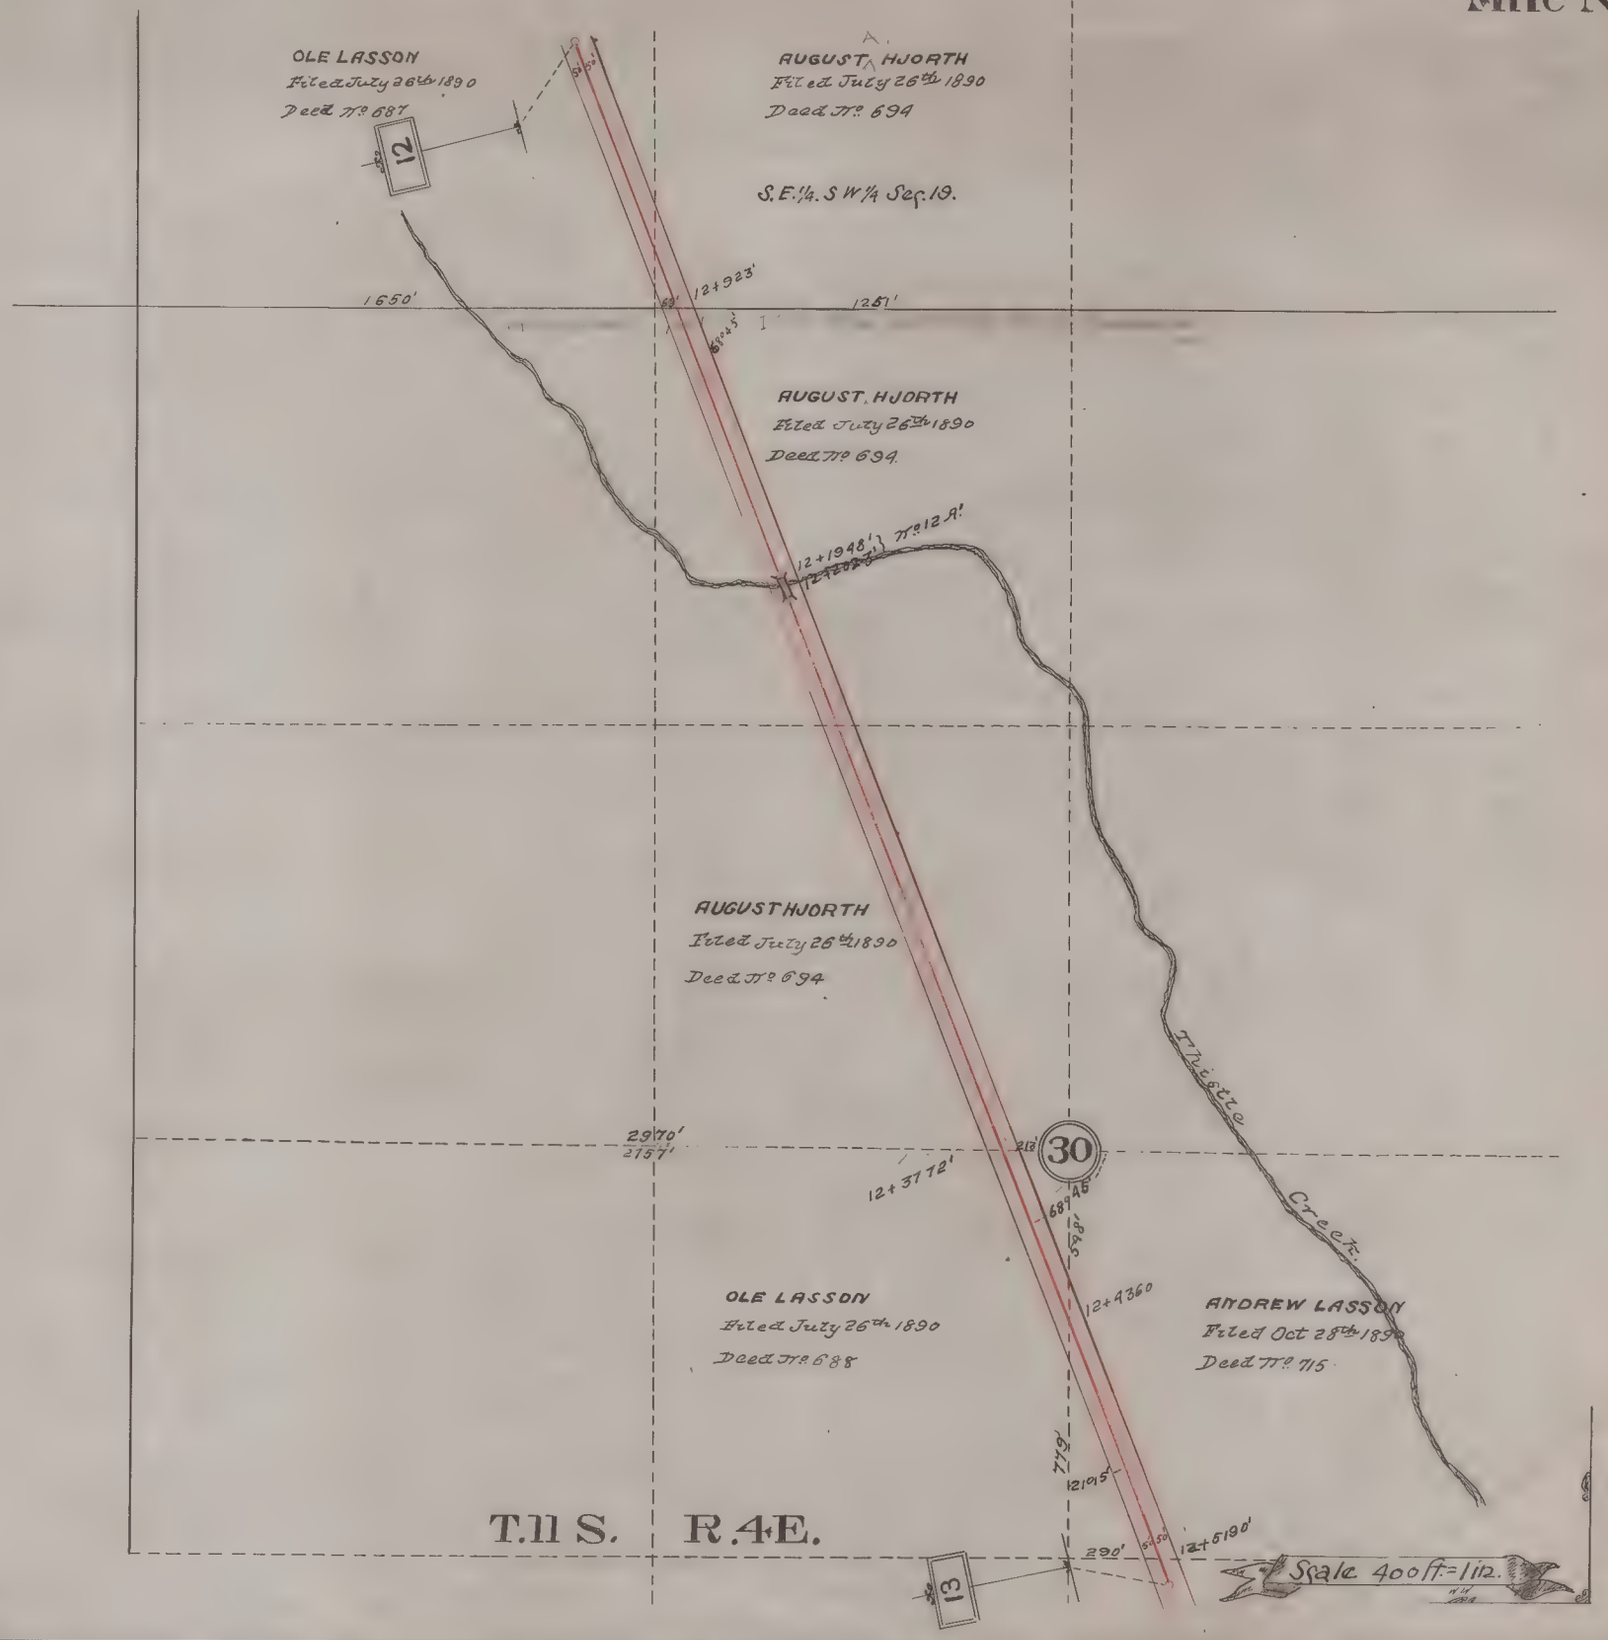

PROFILE

SEVIER VALLEY BRANCH.

R. G. W. Ry. MAIN LINE MILE

PROFILE

R.G.W.Ry. SEVIER VALLEY BRANCH. MILE No 15.

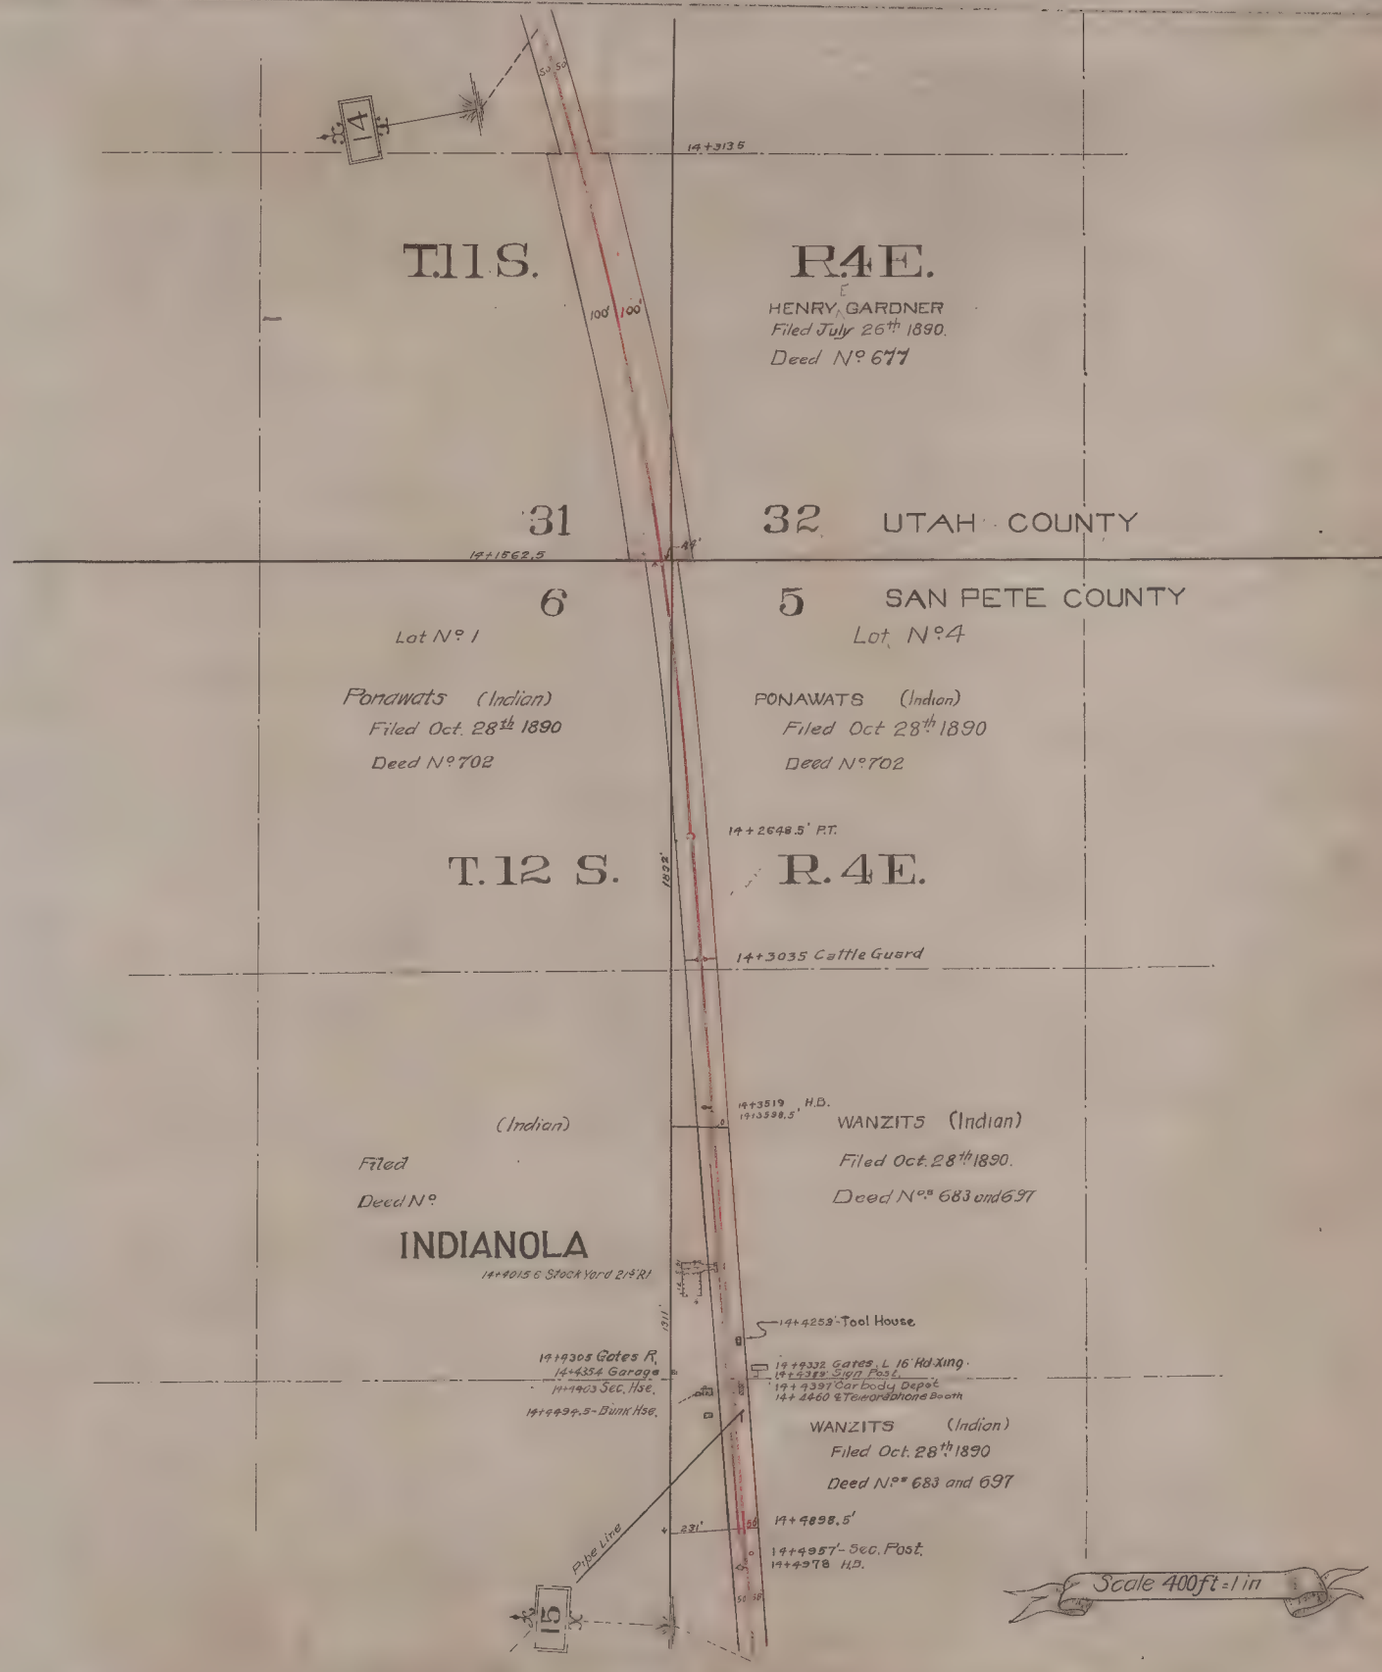

Sketch of Indianola Pipe Line.

MILE No 15

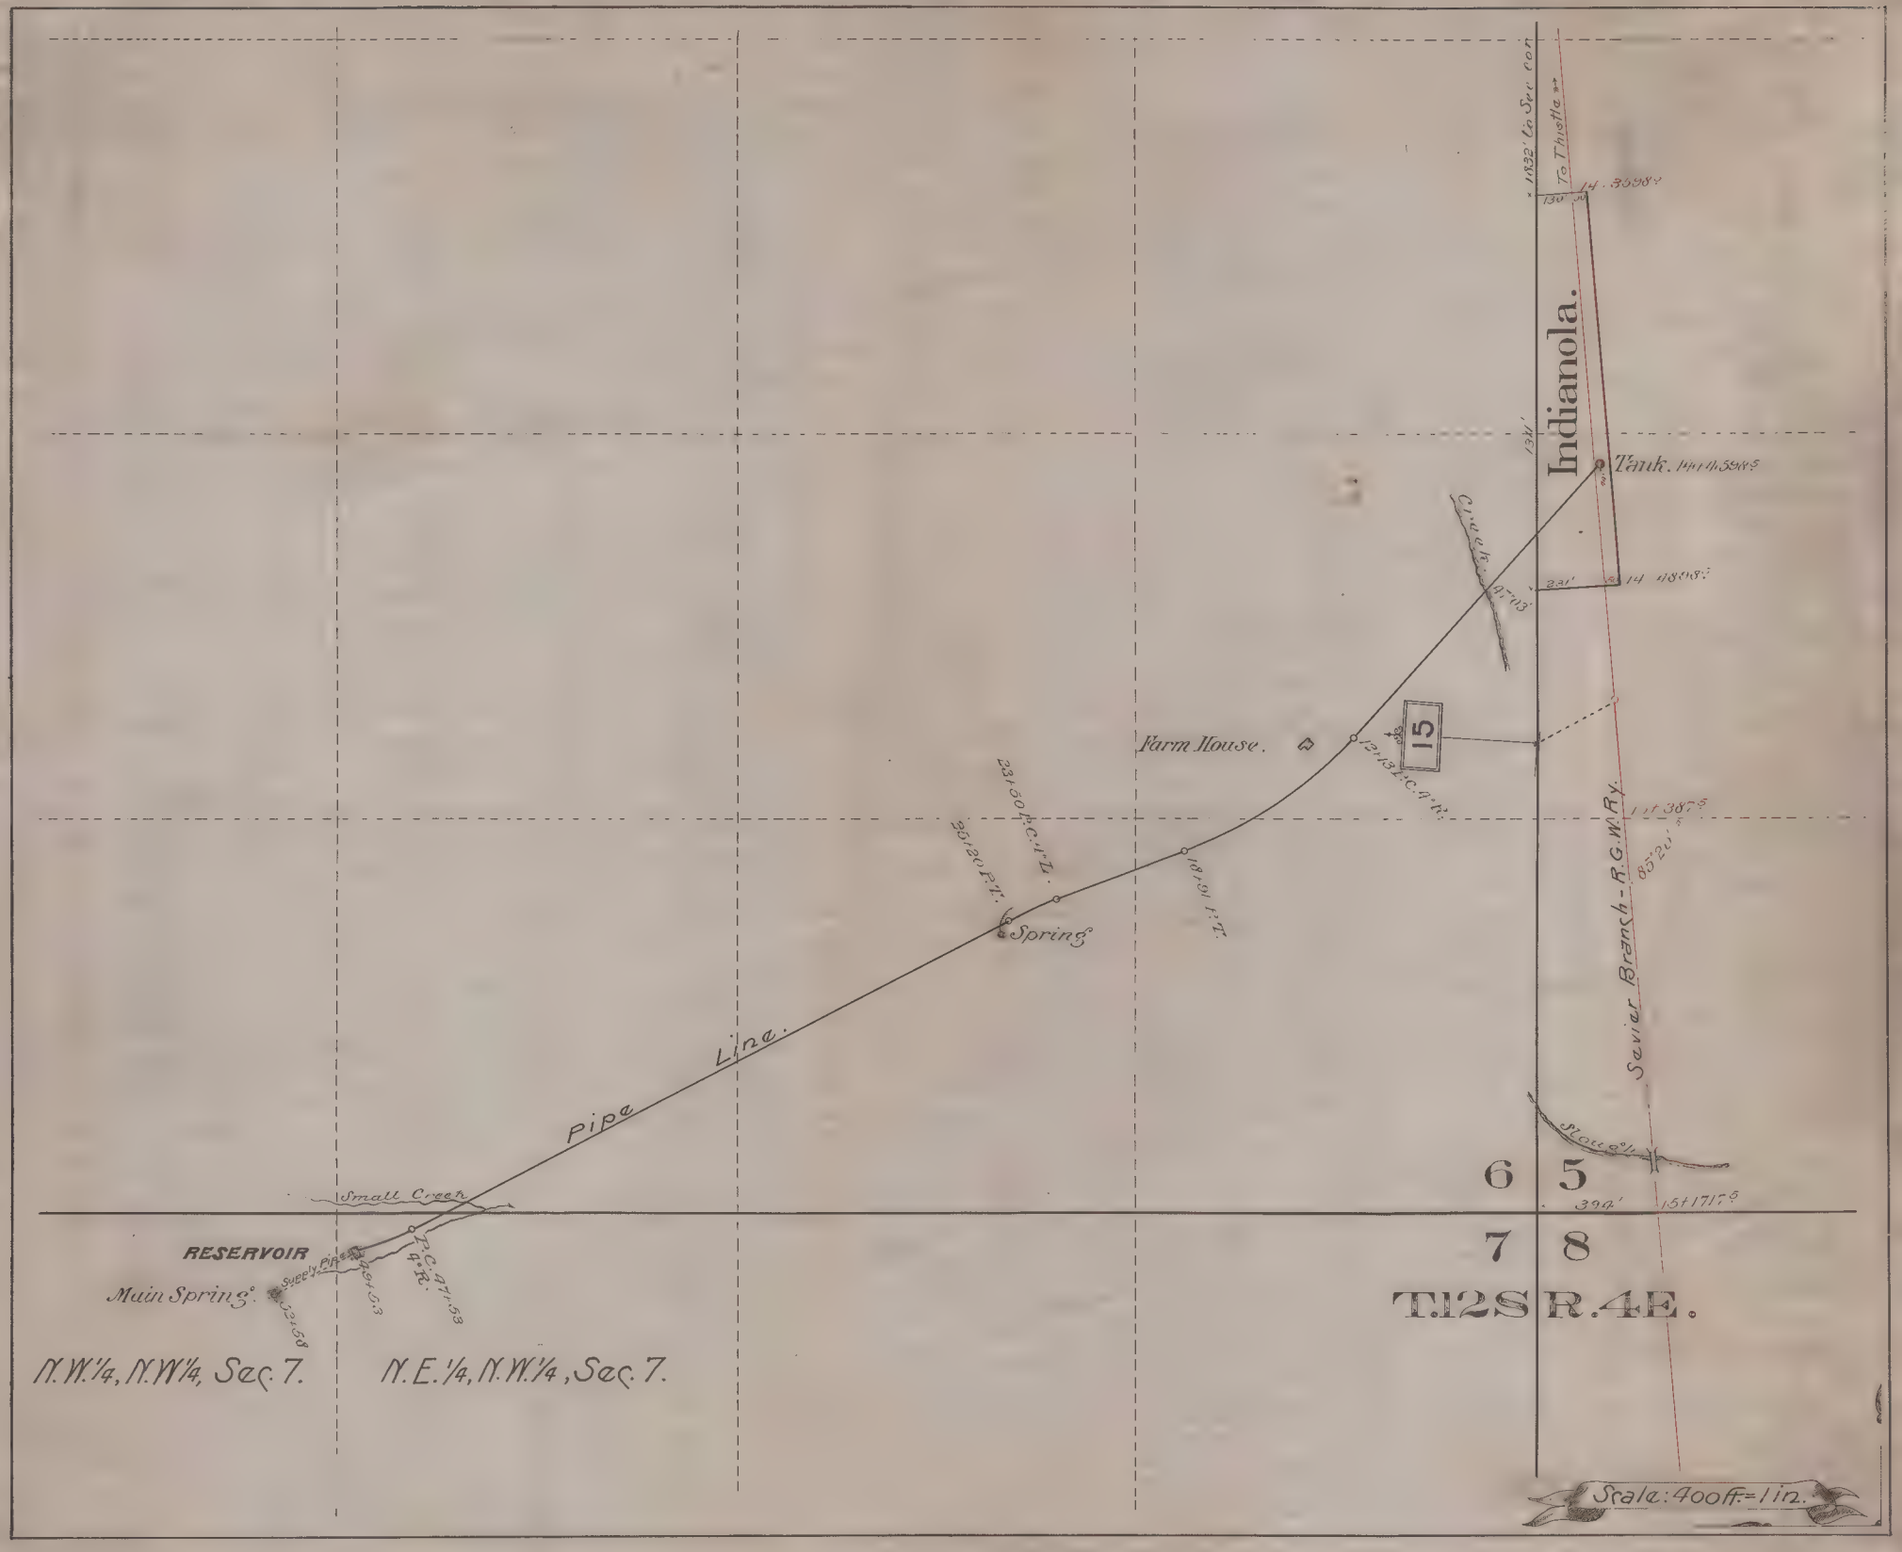

R.G.W.Ry. **SEVIER VALLEY BRANCH.** MILE

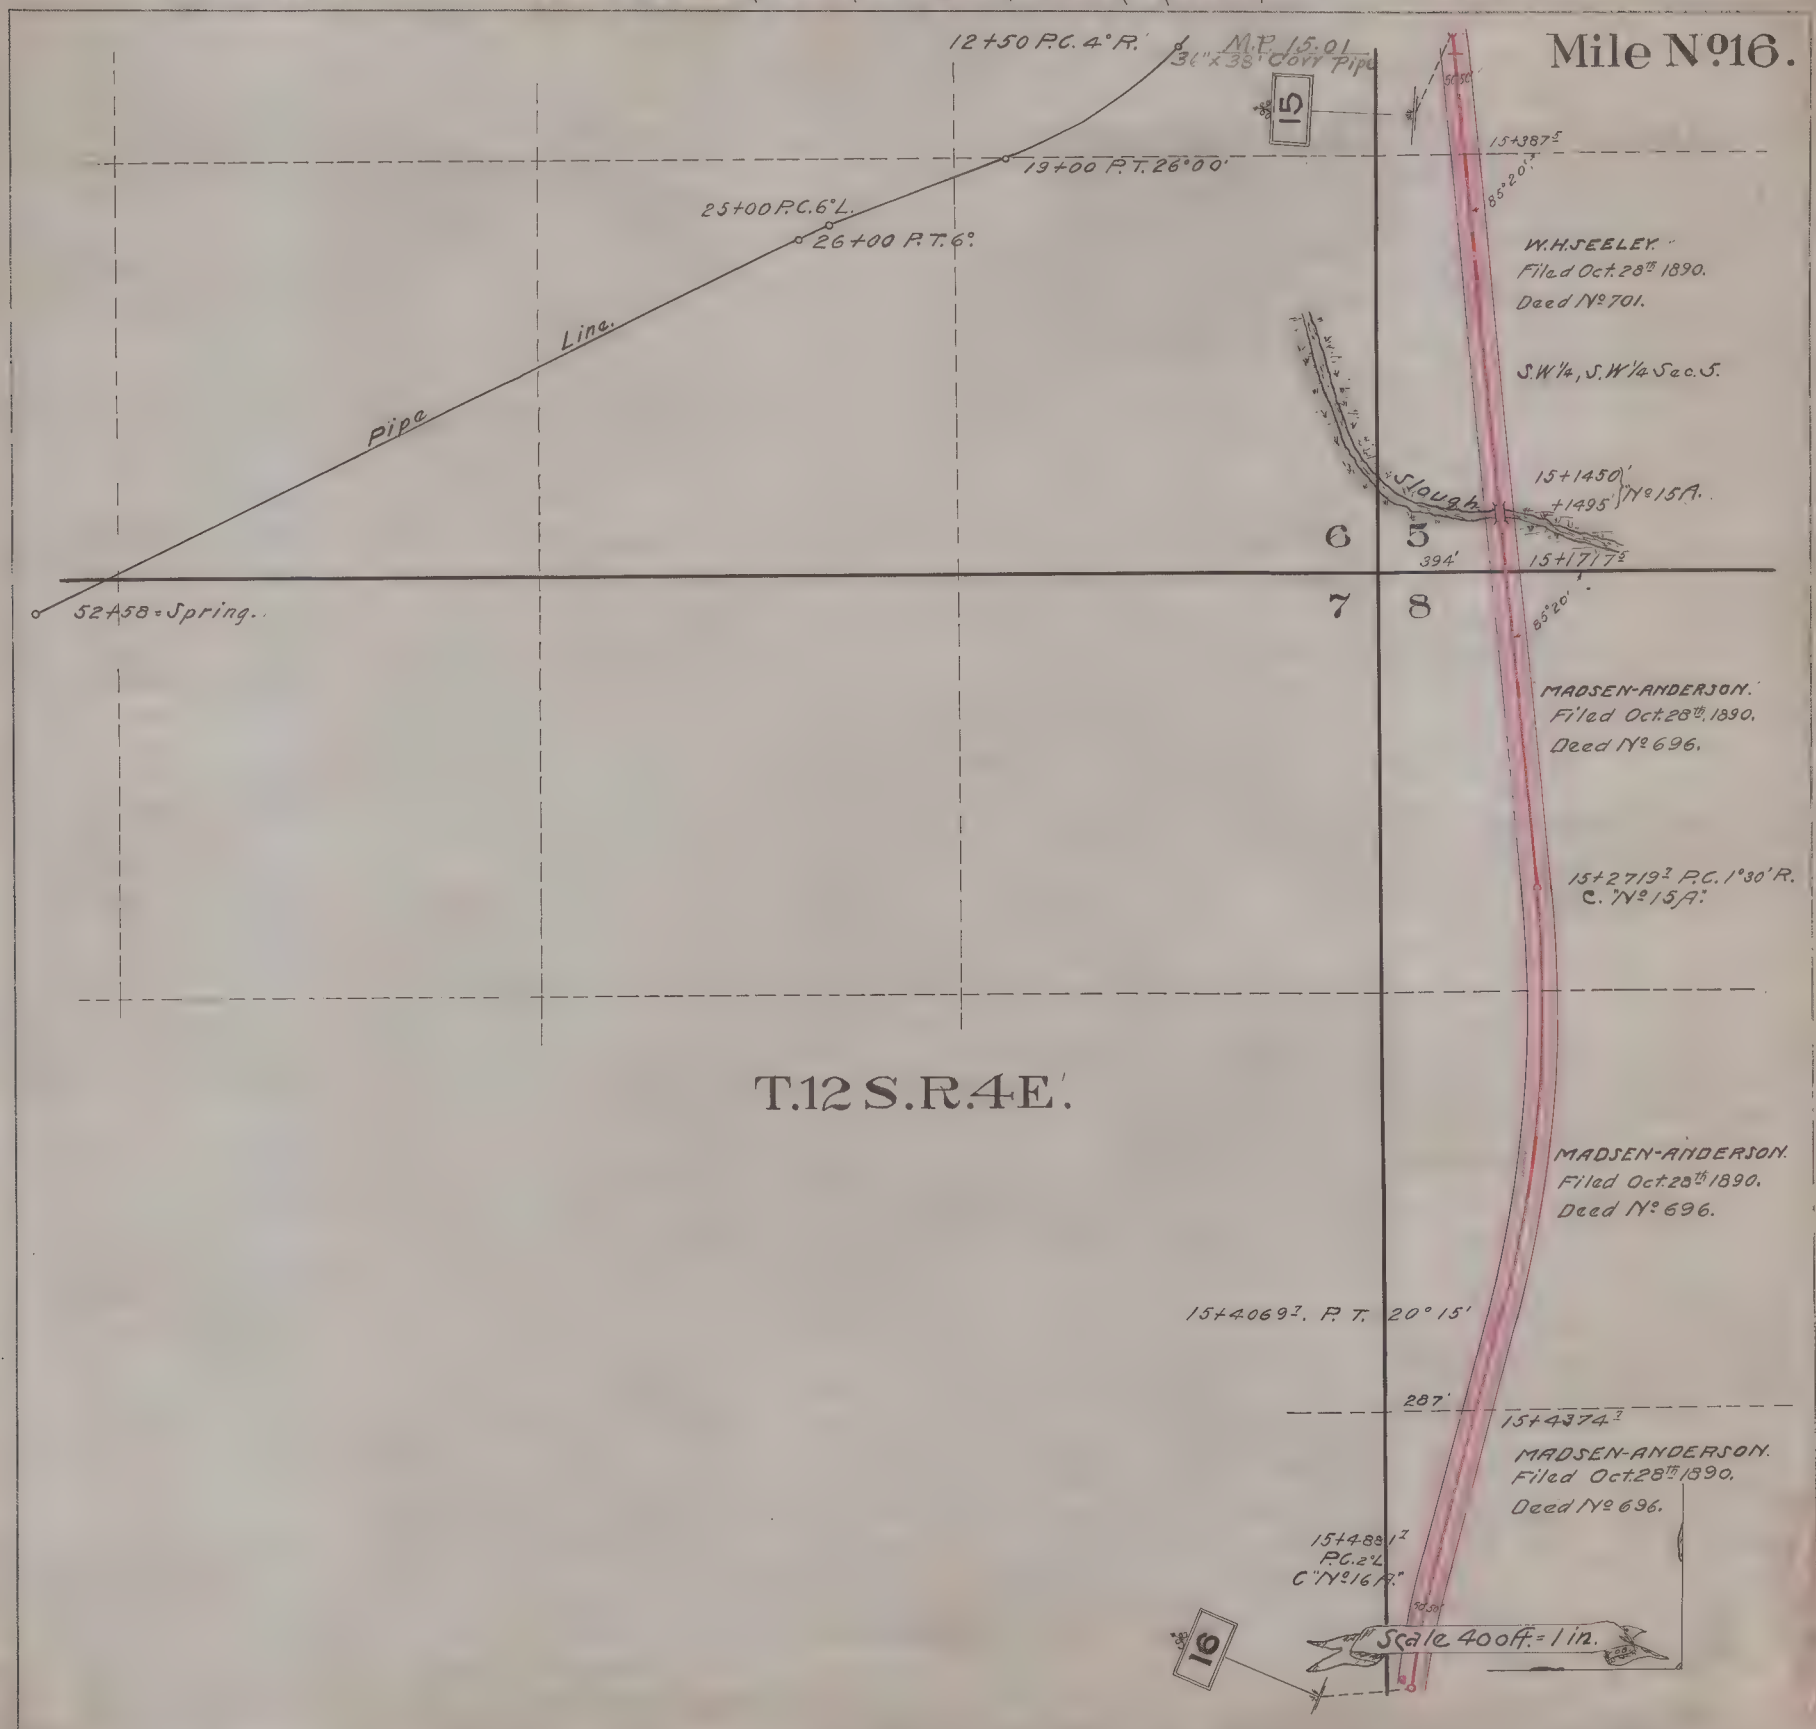

SEVIER VALLEY BRANCH.

R. G. W. Ry. MAIN LINE MILE

Mile No. 17

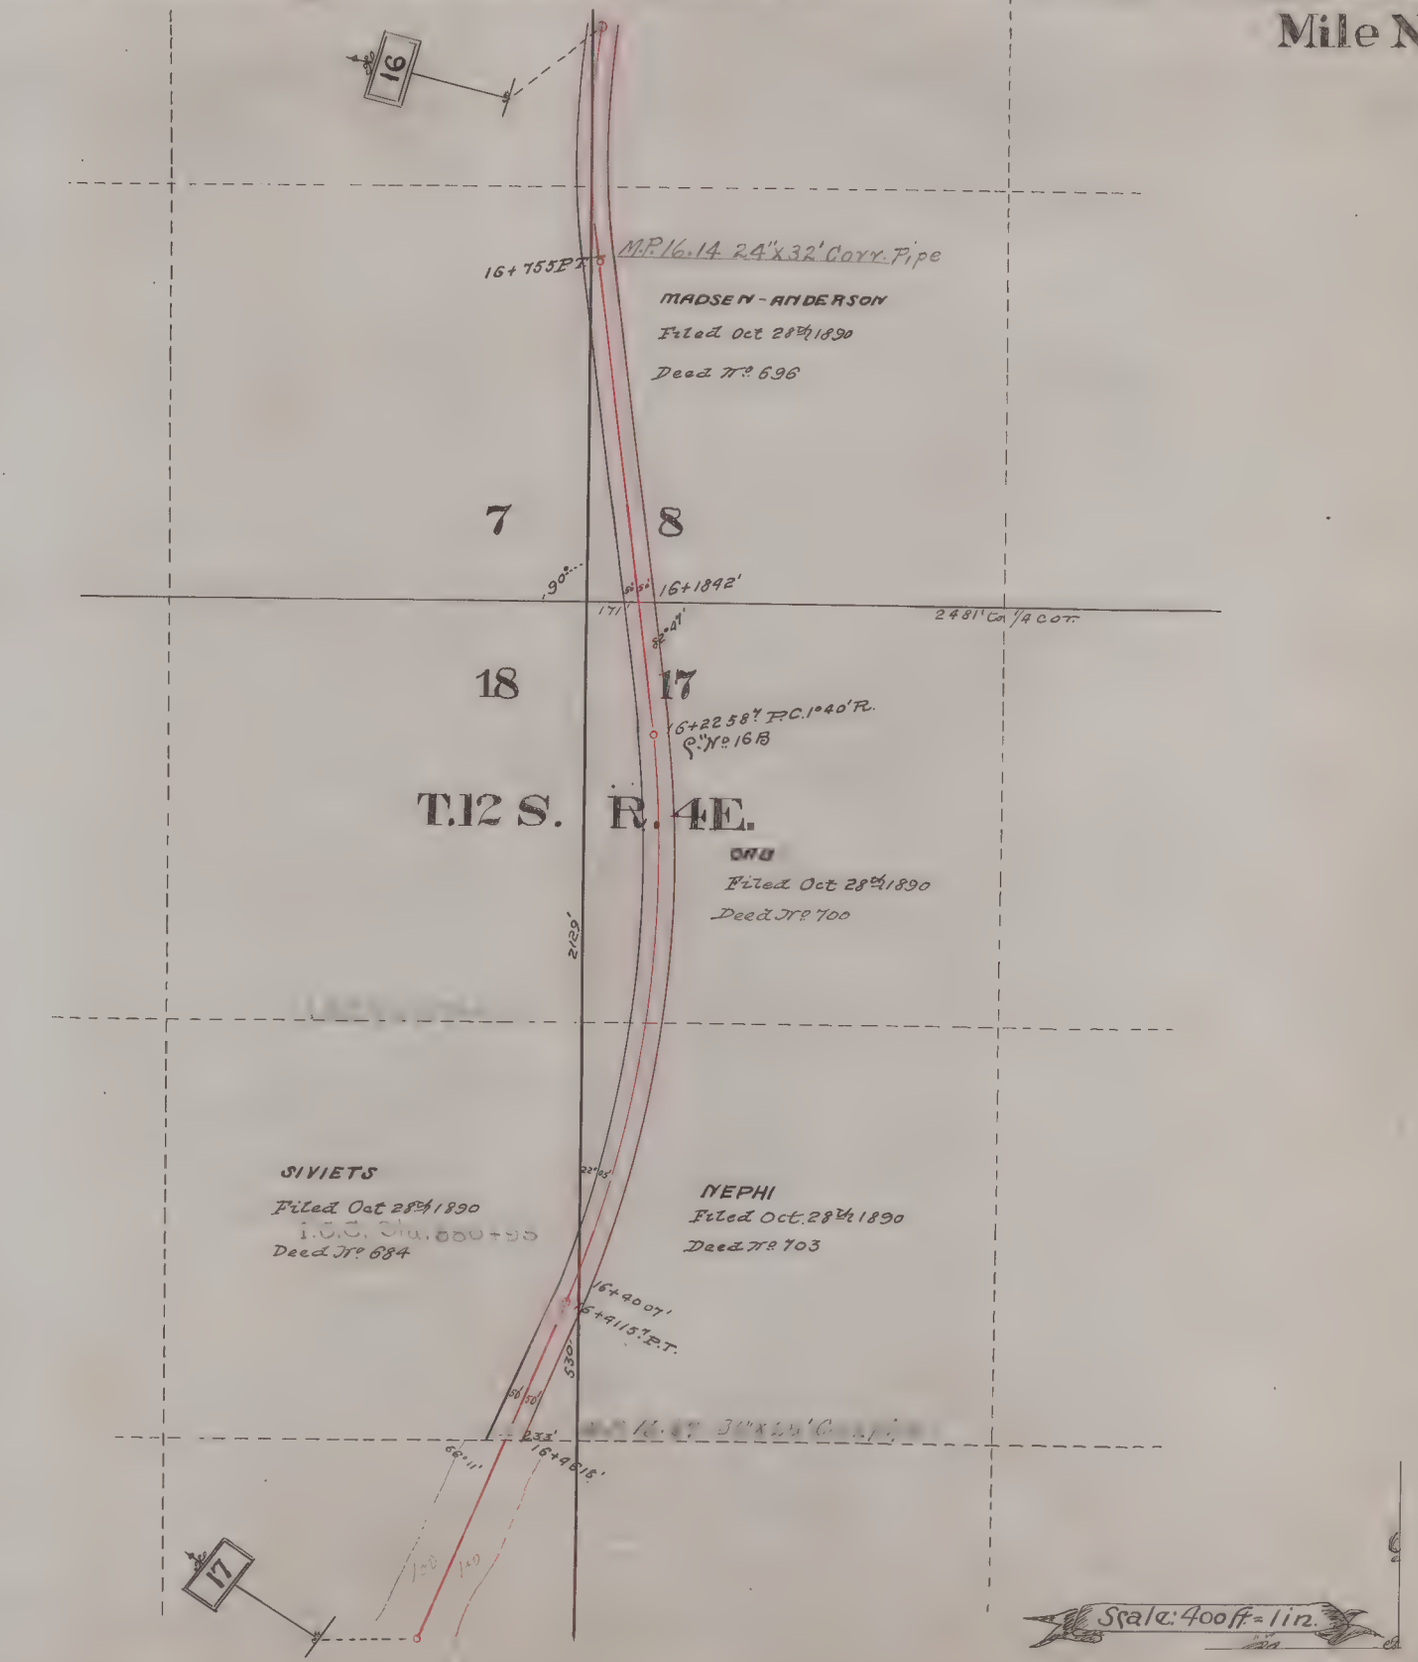

PROFILE

SEVIER VALLEY BRANCH.

R. G. W. Ry. MAIN LINE MILE

Mile No. 18

PROFILE

SEVIER VALLEY BRANCH.

R. G. W. Ry. MAIN LINE MILE

Mile No. 19

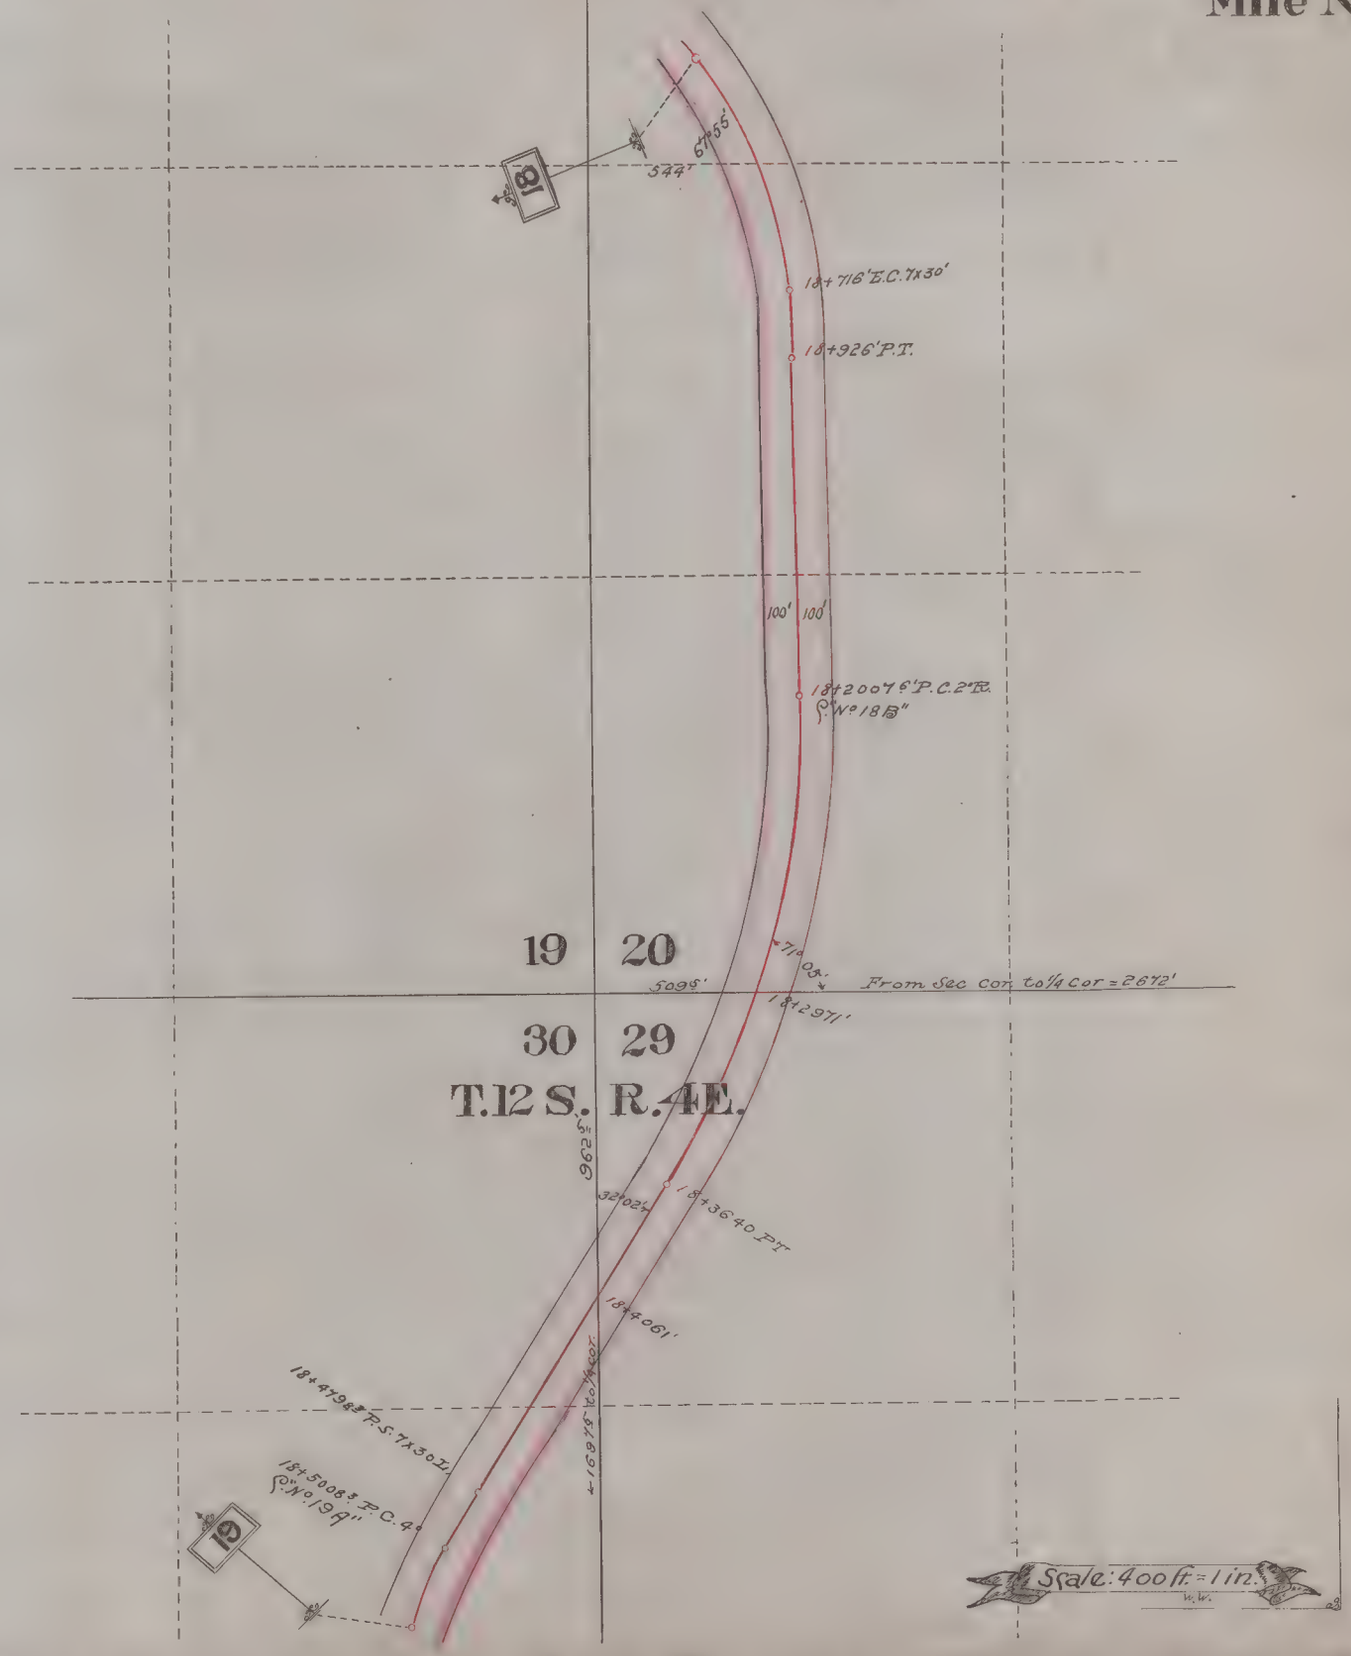

PROFILE

SEVIER VALLEY BRANCH.

R. G. W. Ry. MAIN LINE MILE

Mile No 20

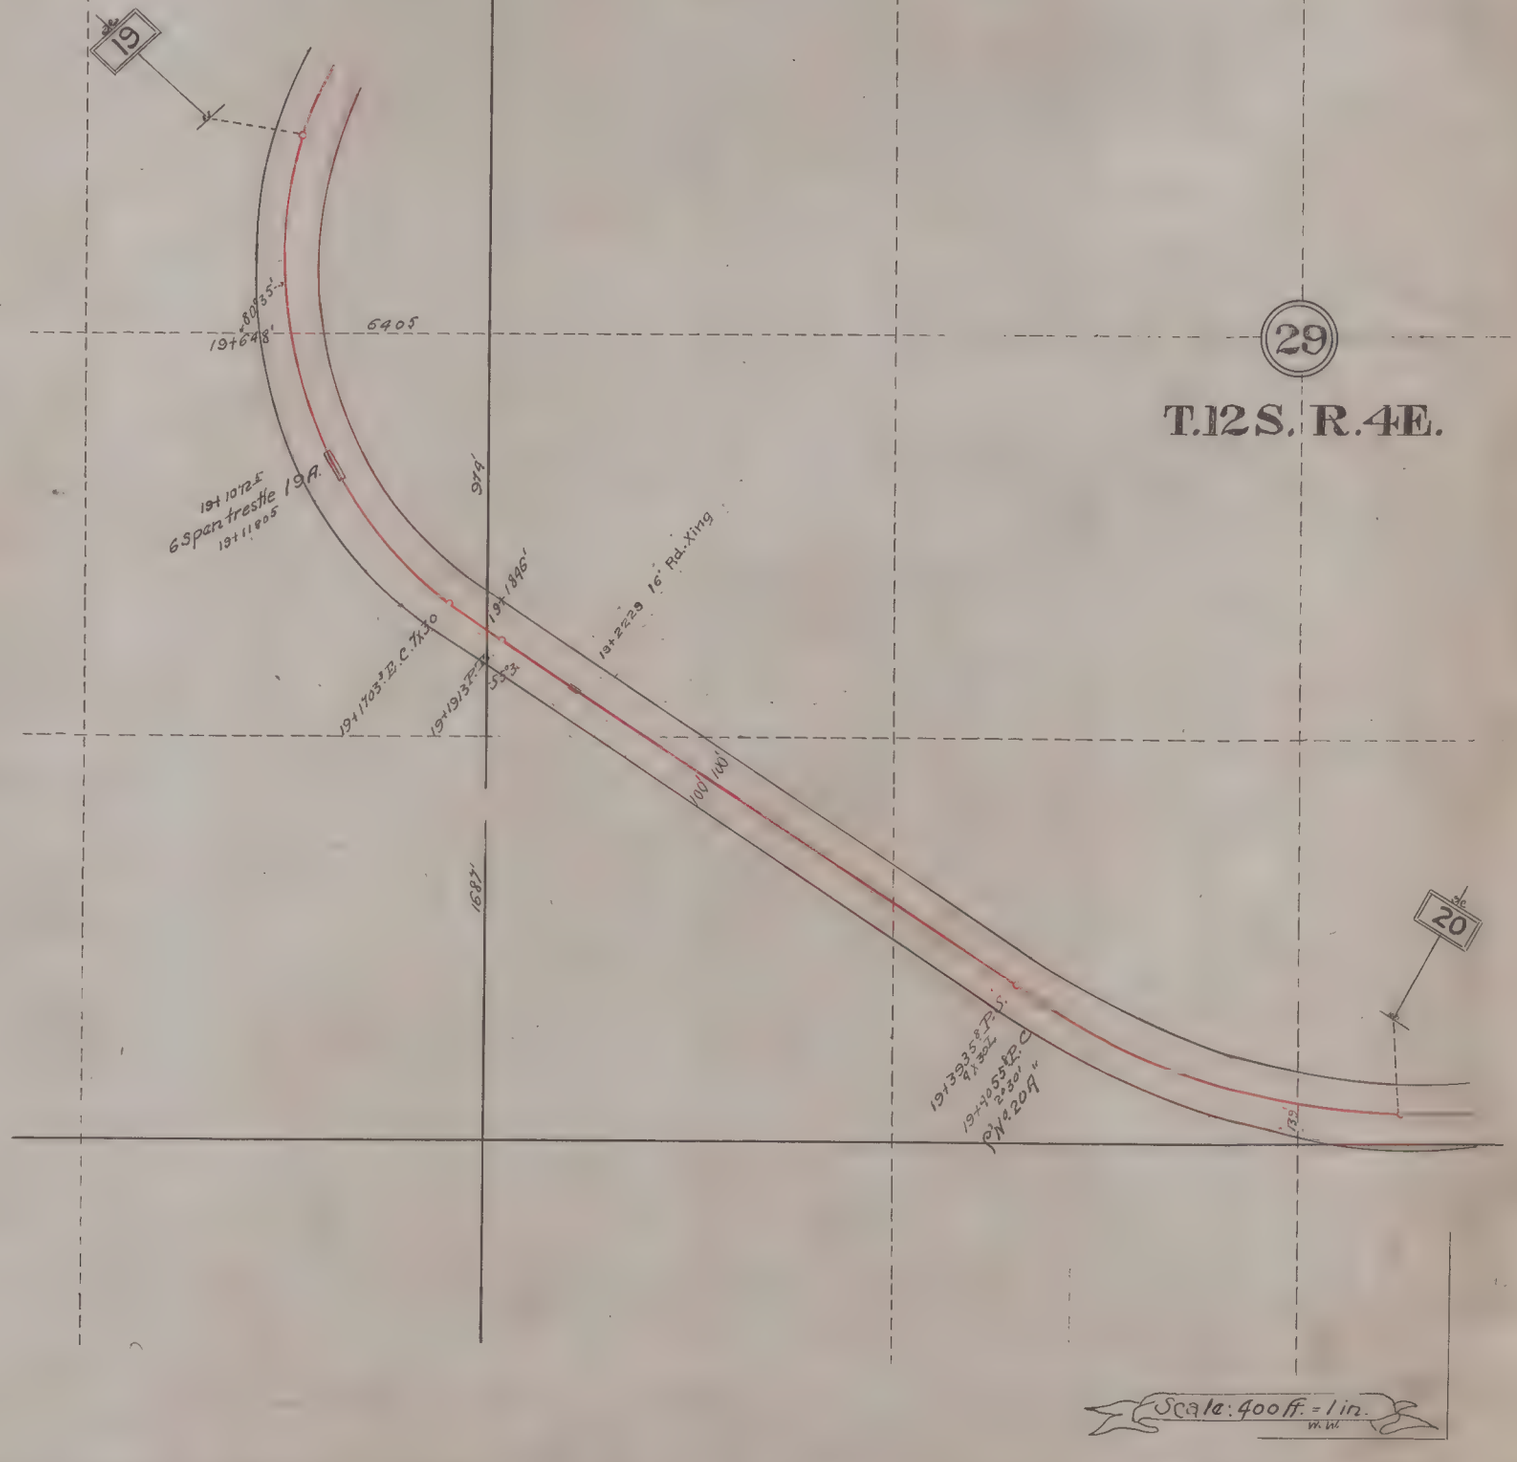

PROFILE

SEVIER VALLEY BRANCH

R. G. W. Ry. MAIN LINE MILE

Mile No. 21

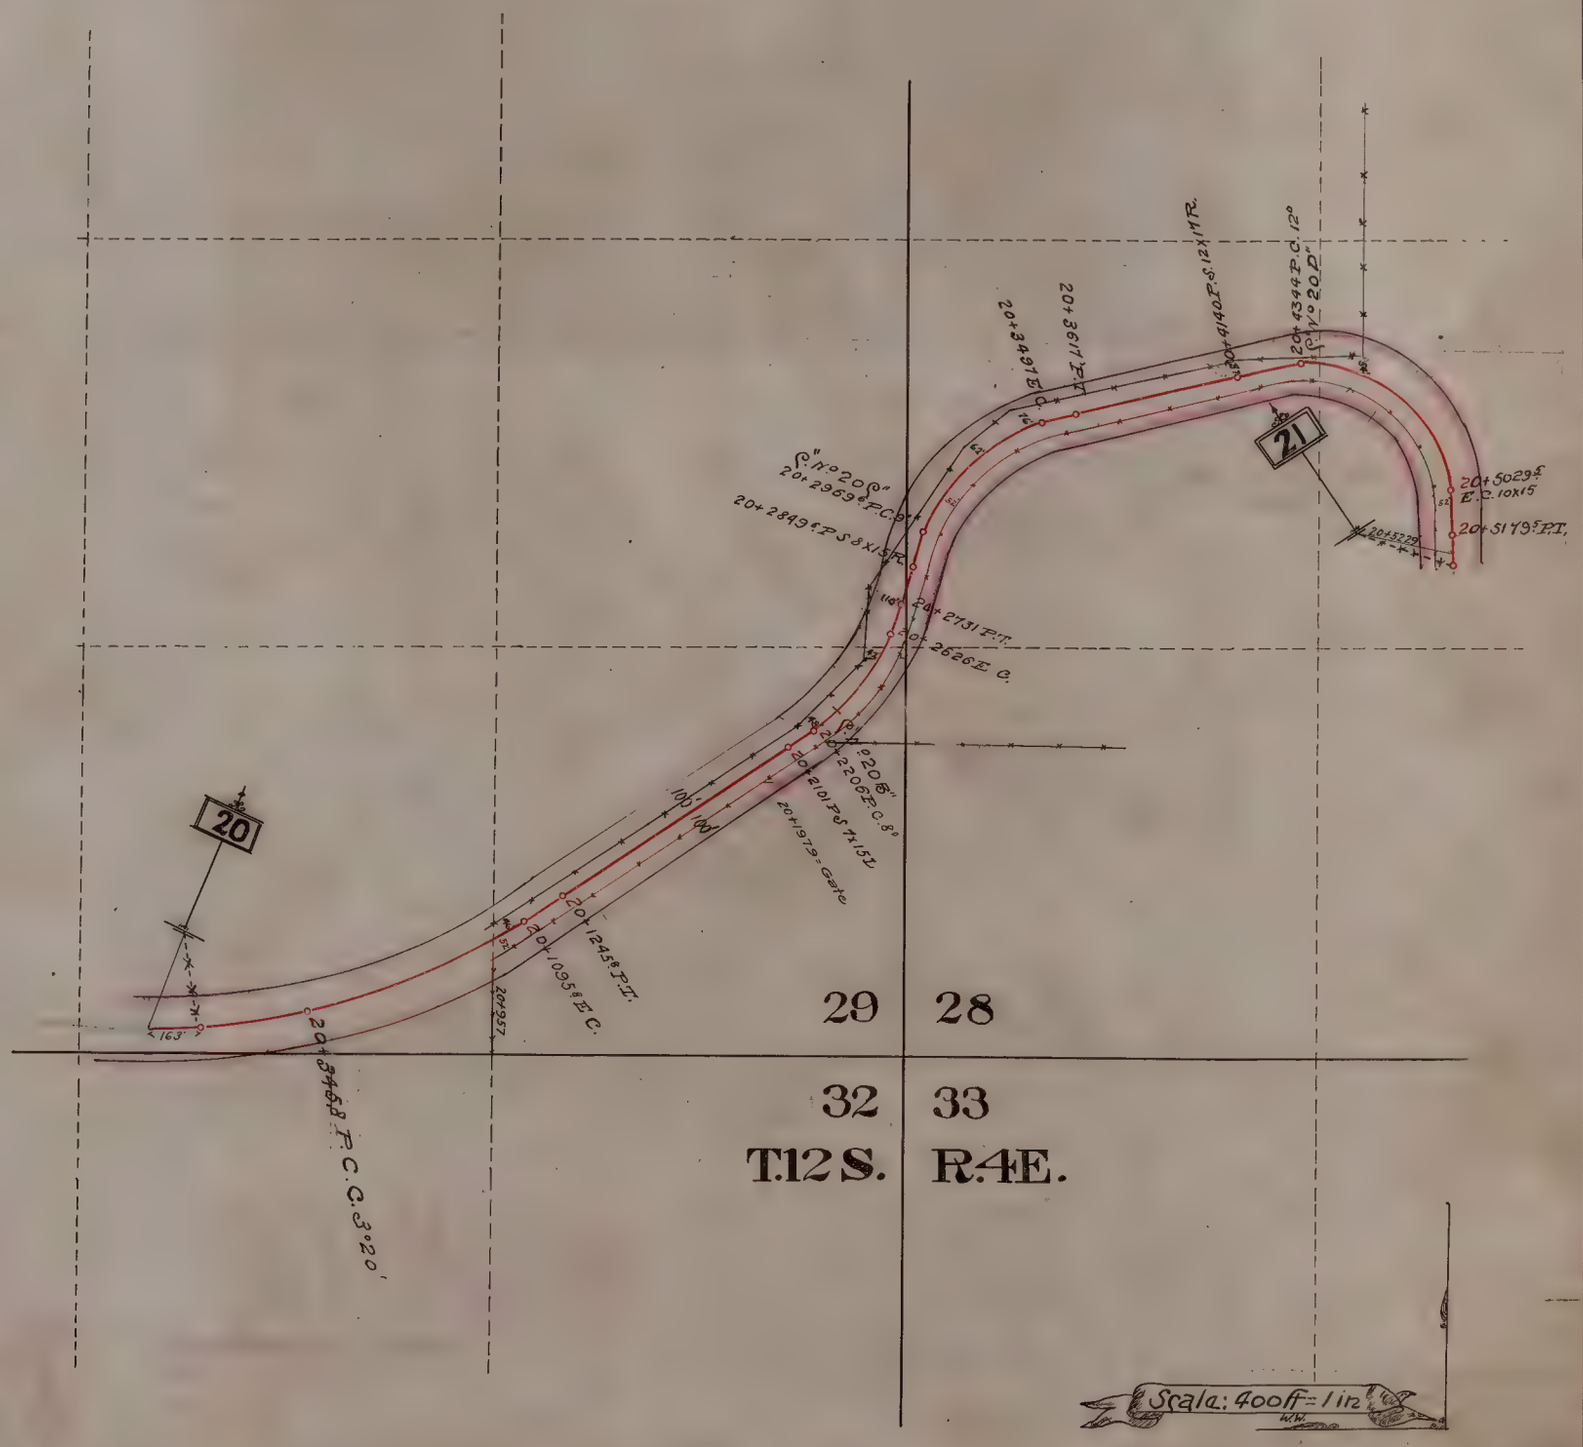

PROFILE

SEVIER VALLEY BRANCH.

R. G. W. Ry. MAIN LINE MILE

Mile No 22

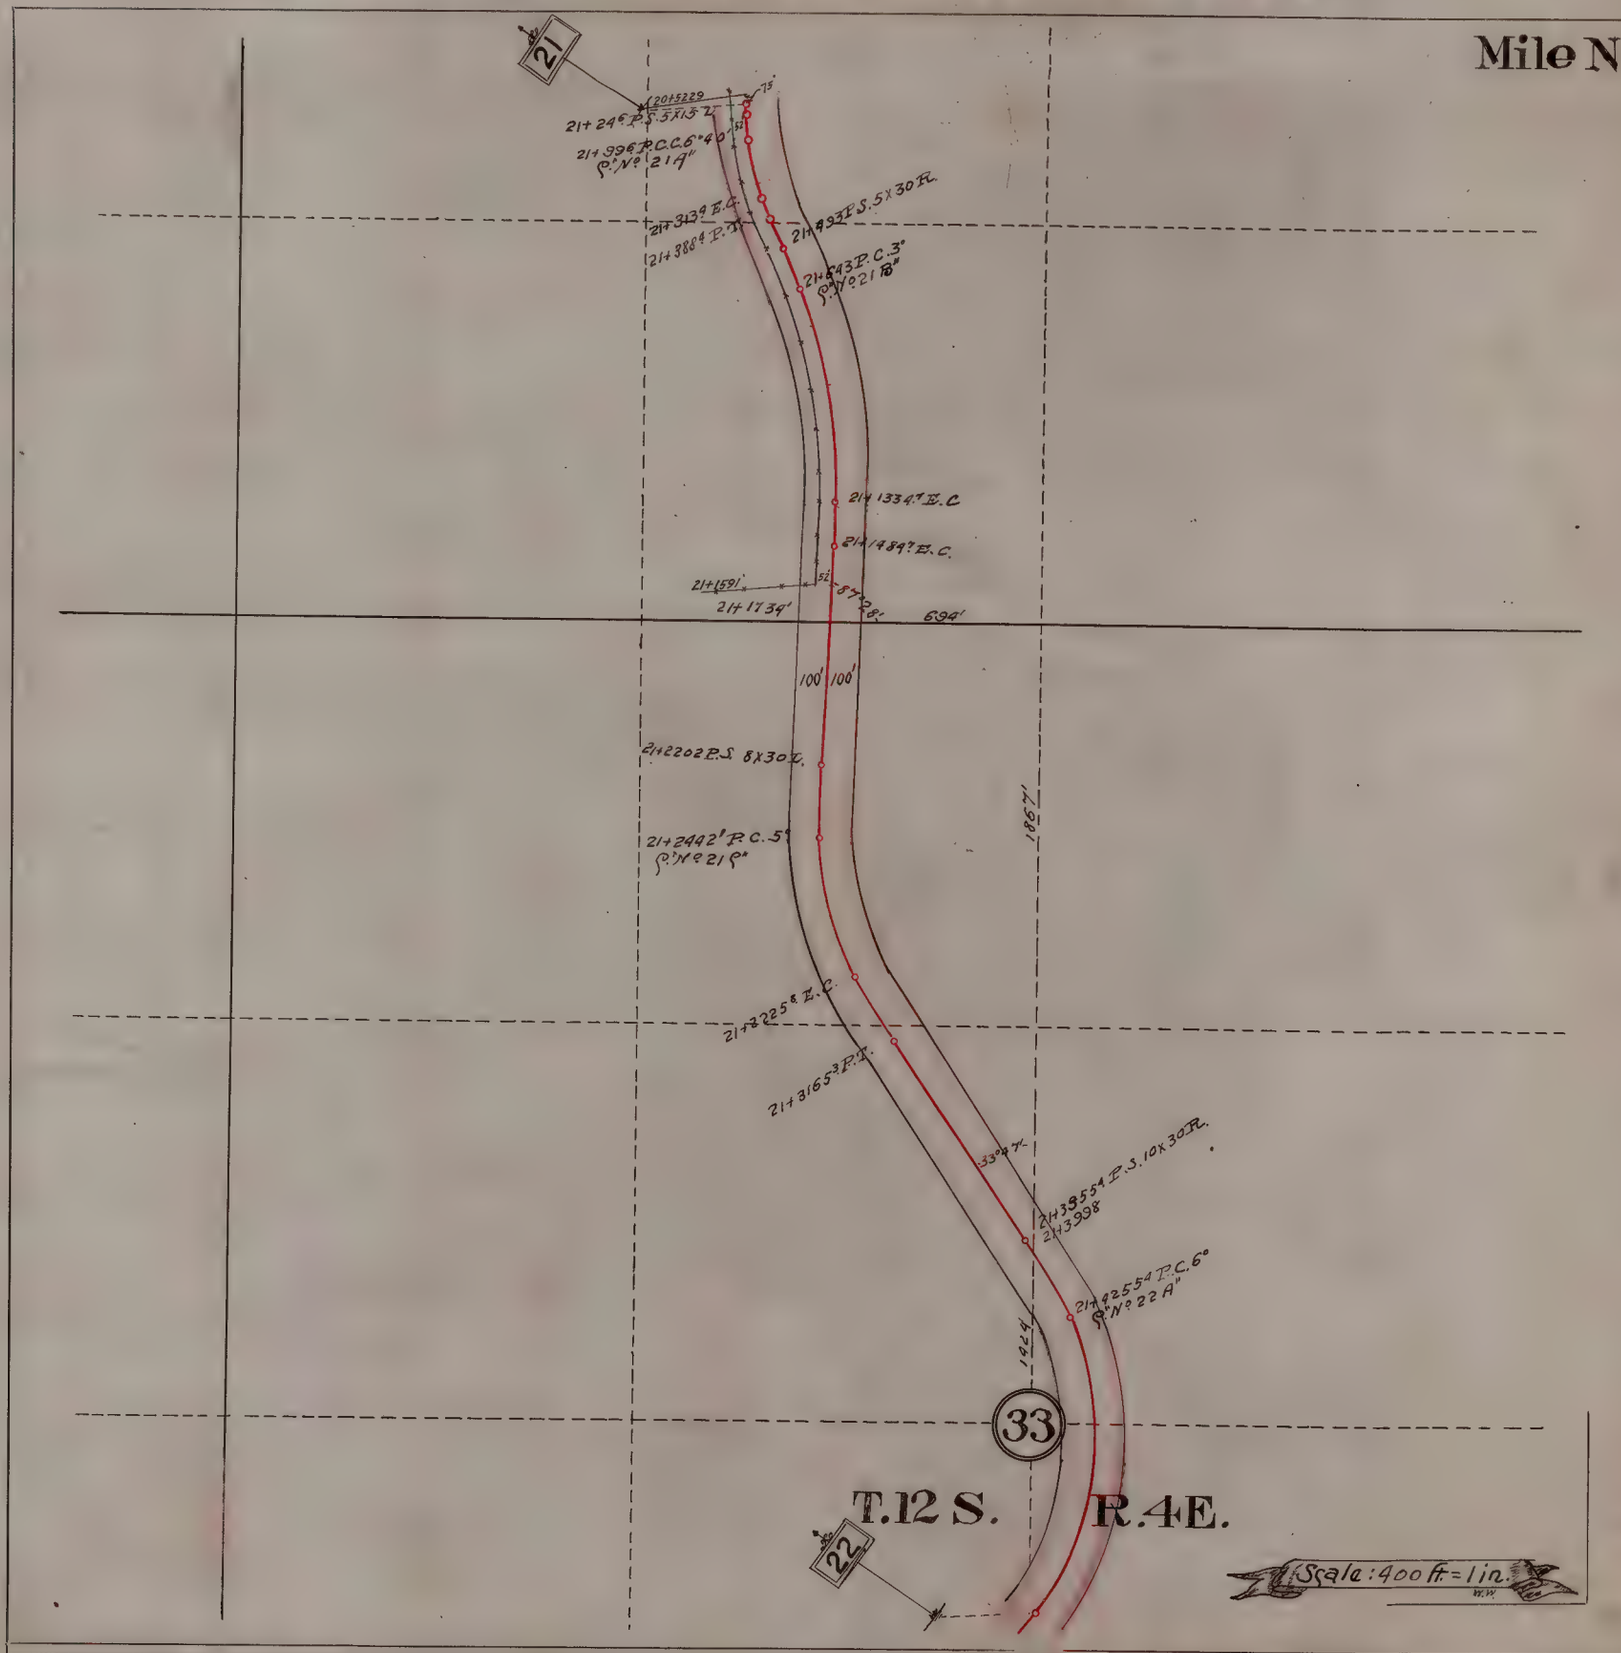

PROFILE

SEVIER VALLEY BRANCH.

R. G. W. Ry. MAIN LINE MILE

Mile No. 23

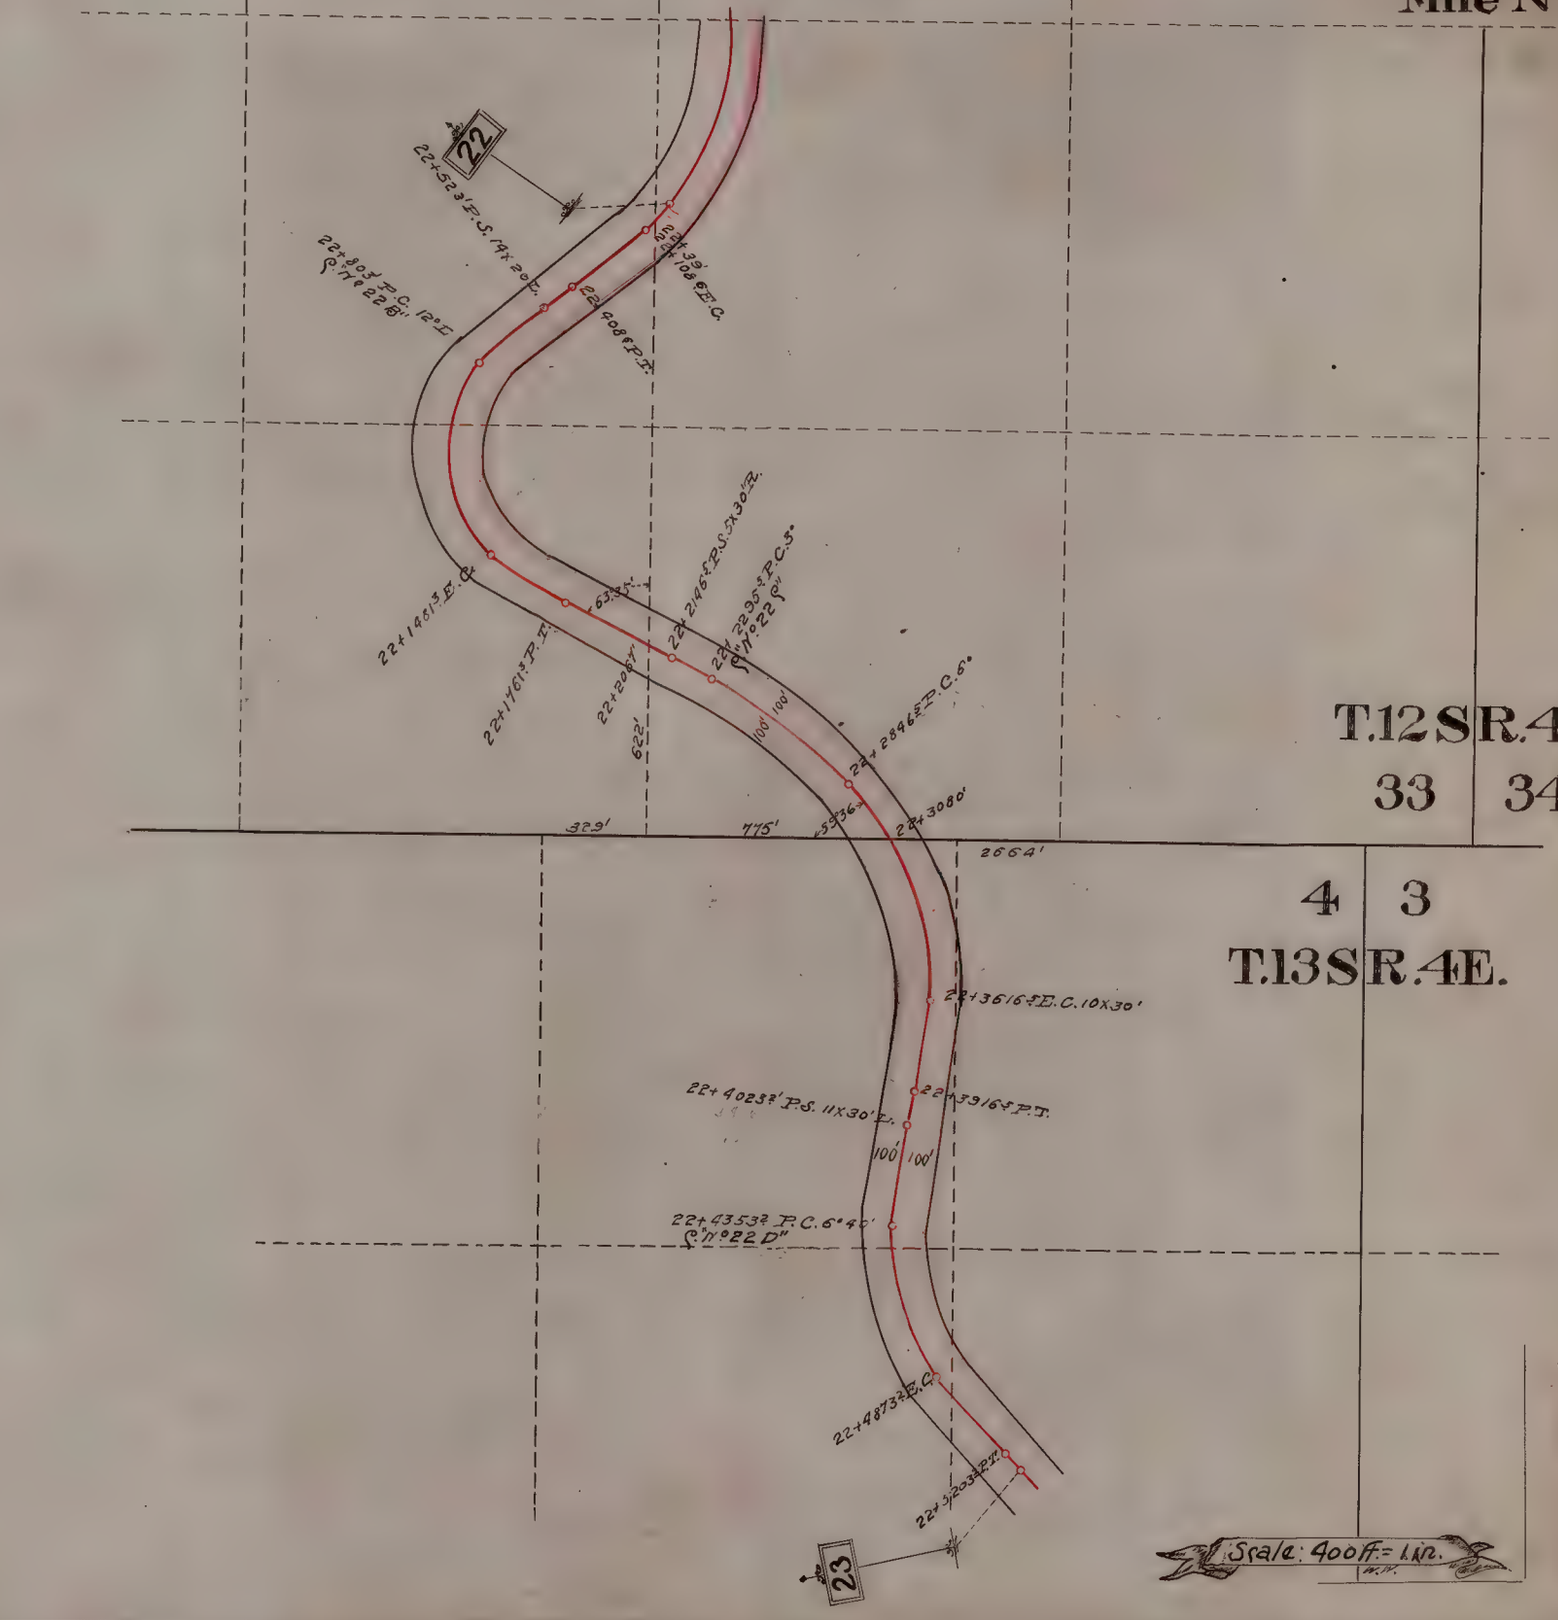

PROFILE

SEVIER VALLEY BRANCH.

R. G. W. Ry. MILE

Mile No 24

R. G. W. Ry. SEVIER VALLEY BRANCH MILE

Mile No. 25

T. 13 S. R. 4 E.

3 | 2

10 | 11

PROFILE

SEVIER VALLEY BRANCH

Mile No. 26

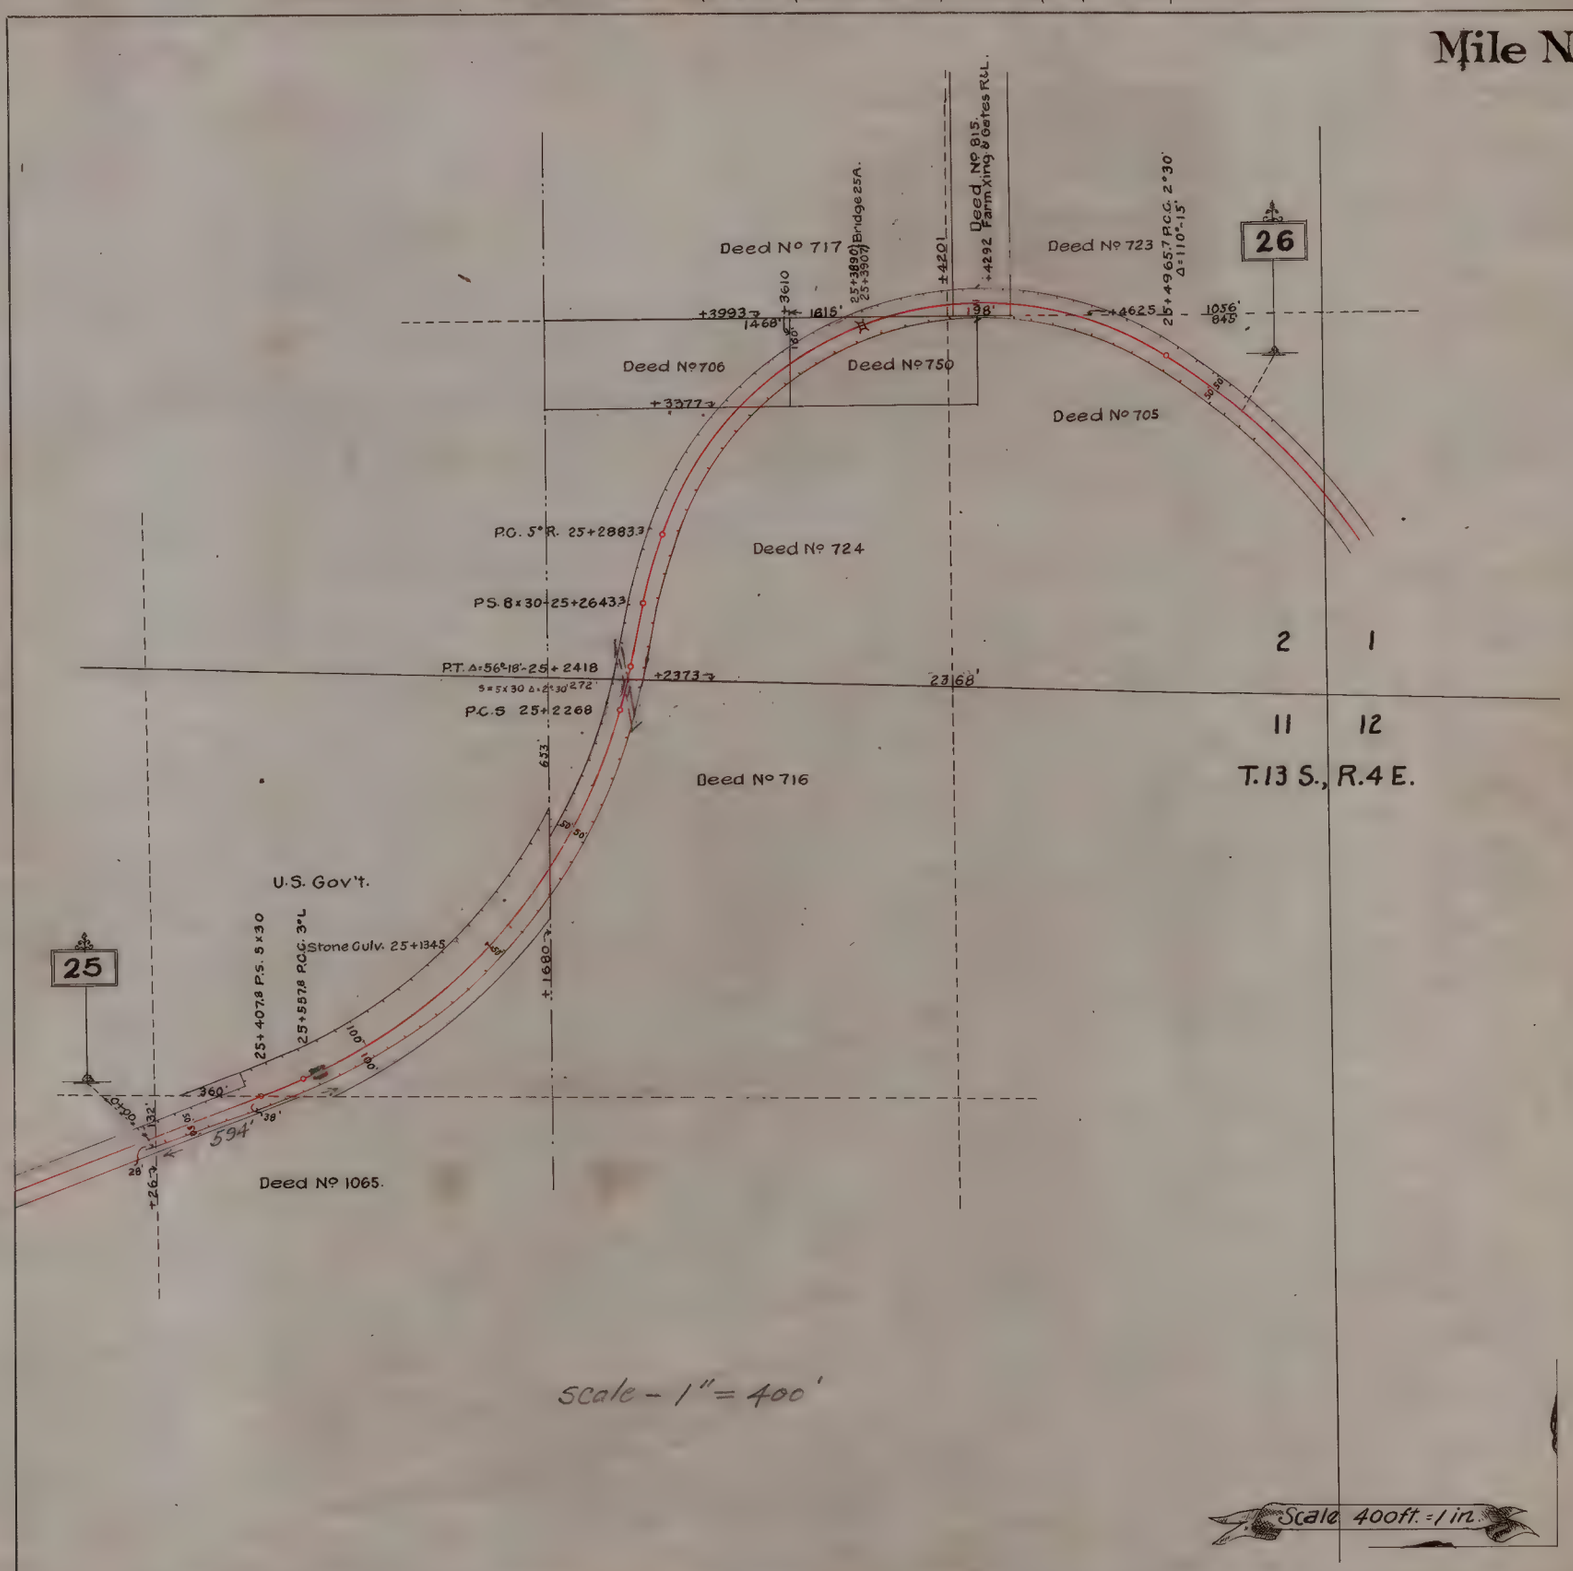

PROFILE

SEVIER VALLEY BRANCH.

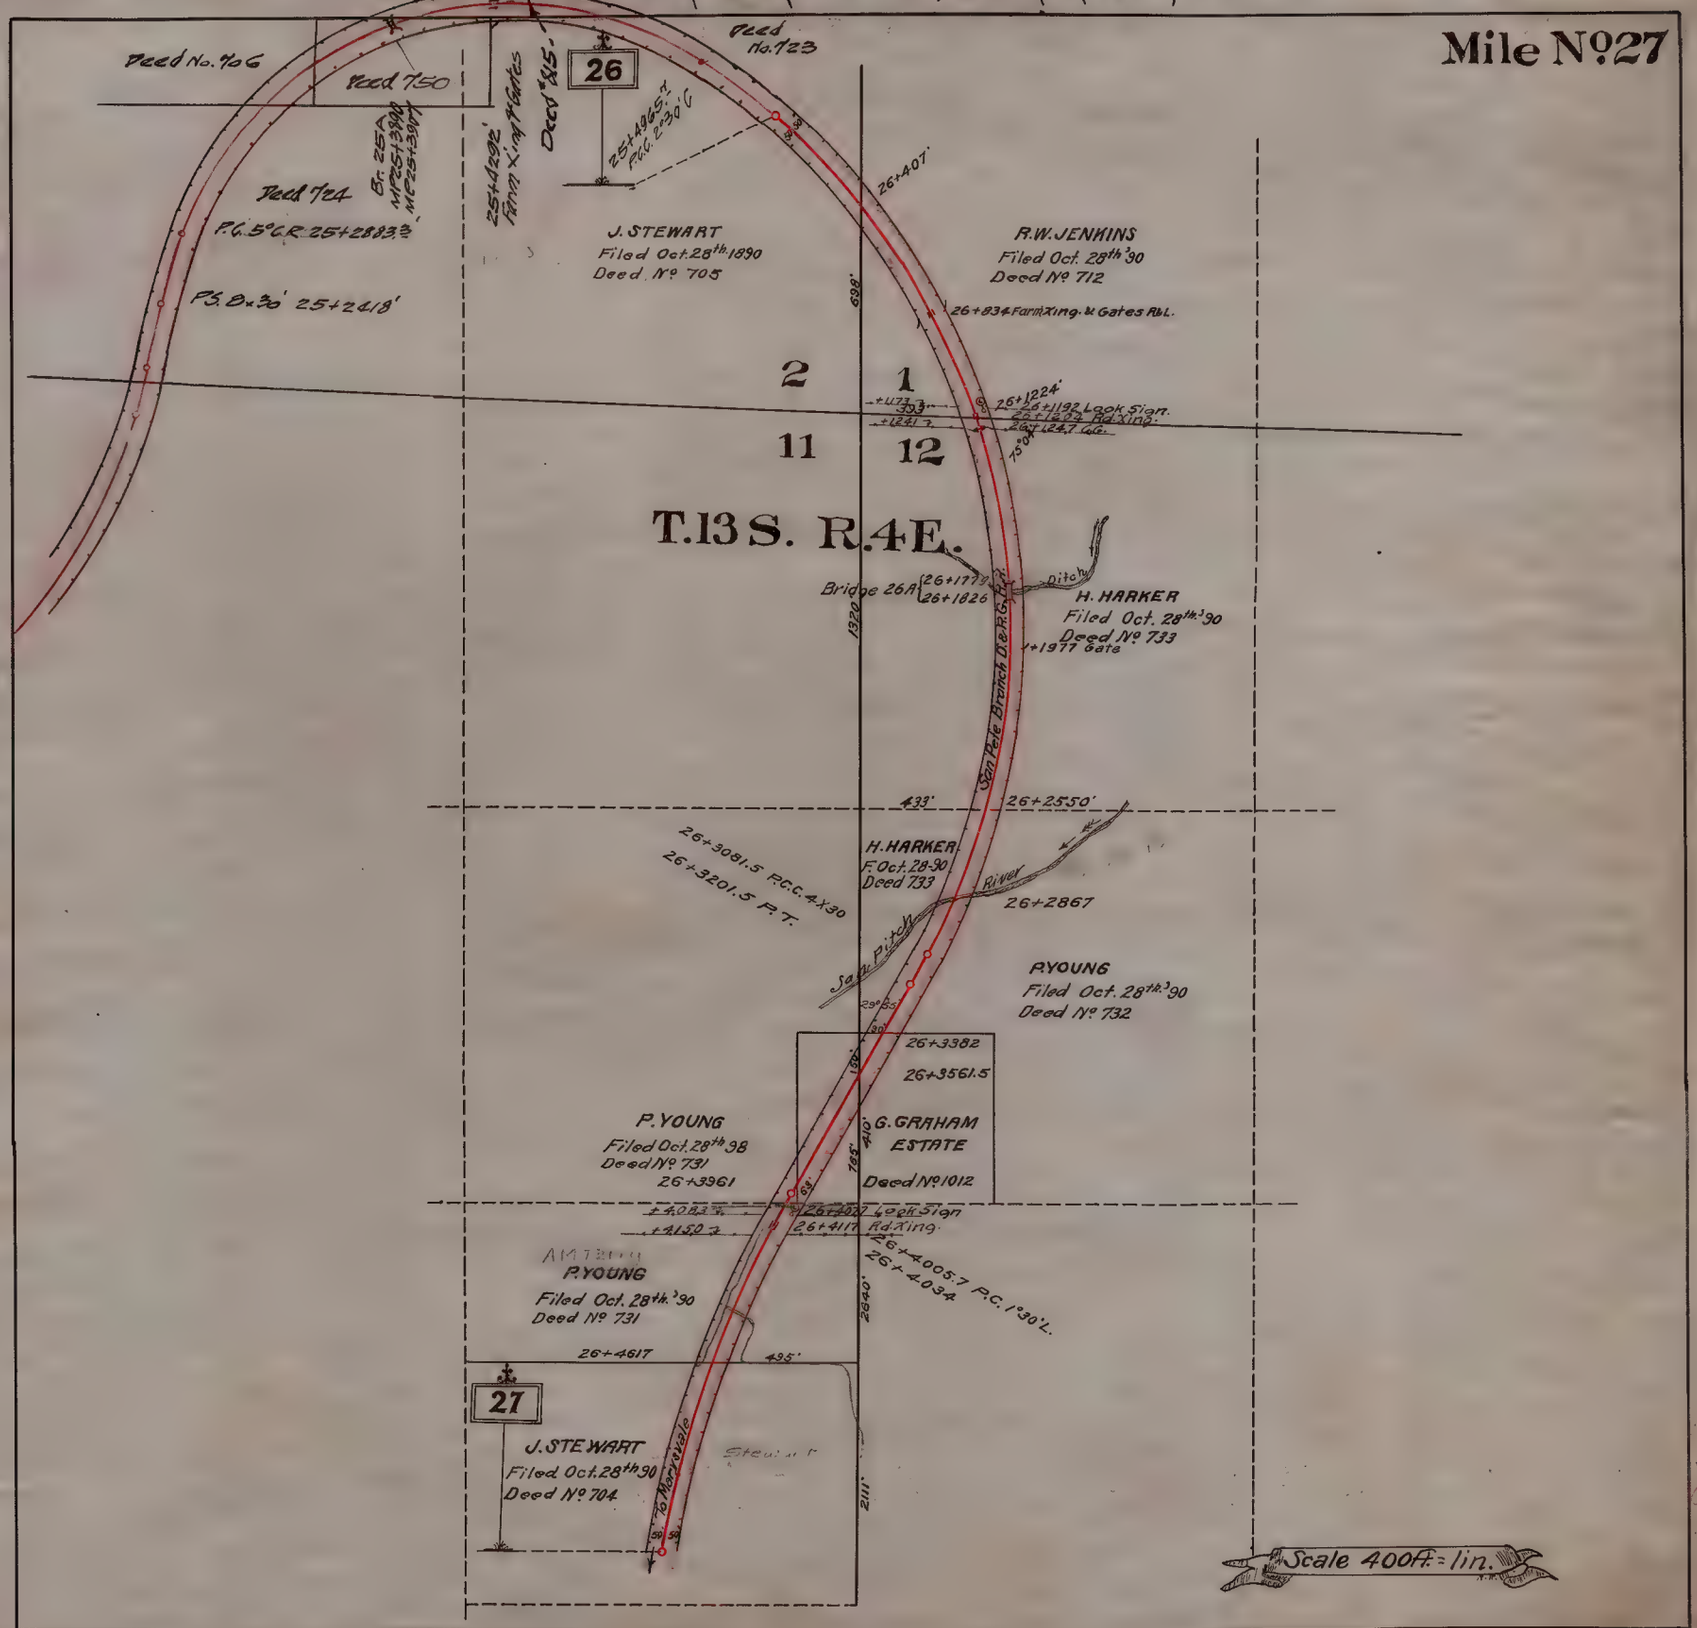

SEVIER VALLEY BRANCH.

Locked case G434.

SEVIER VALLEY BRANCH.

Mile No 29

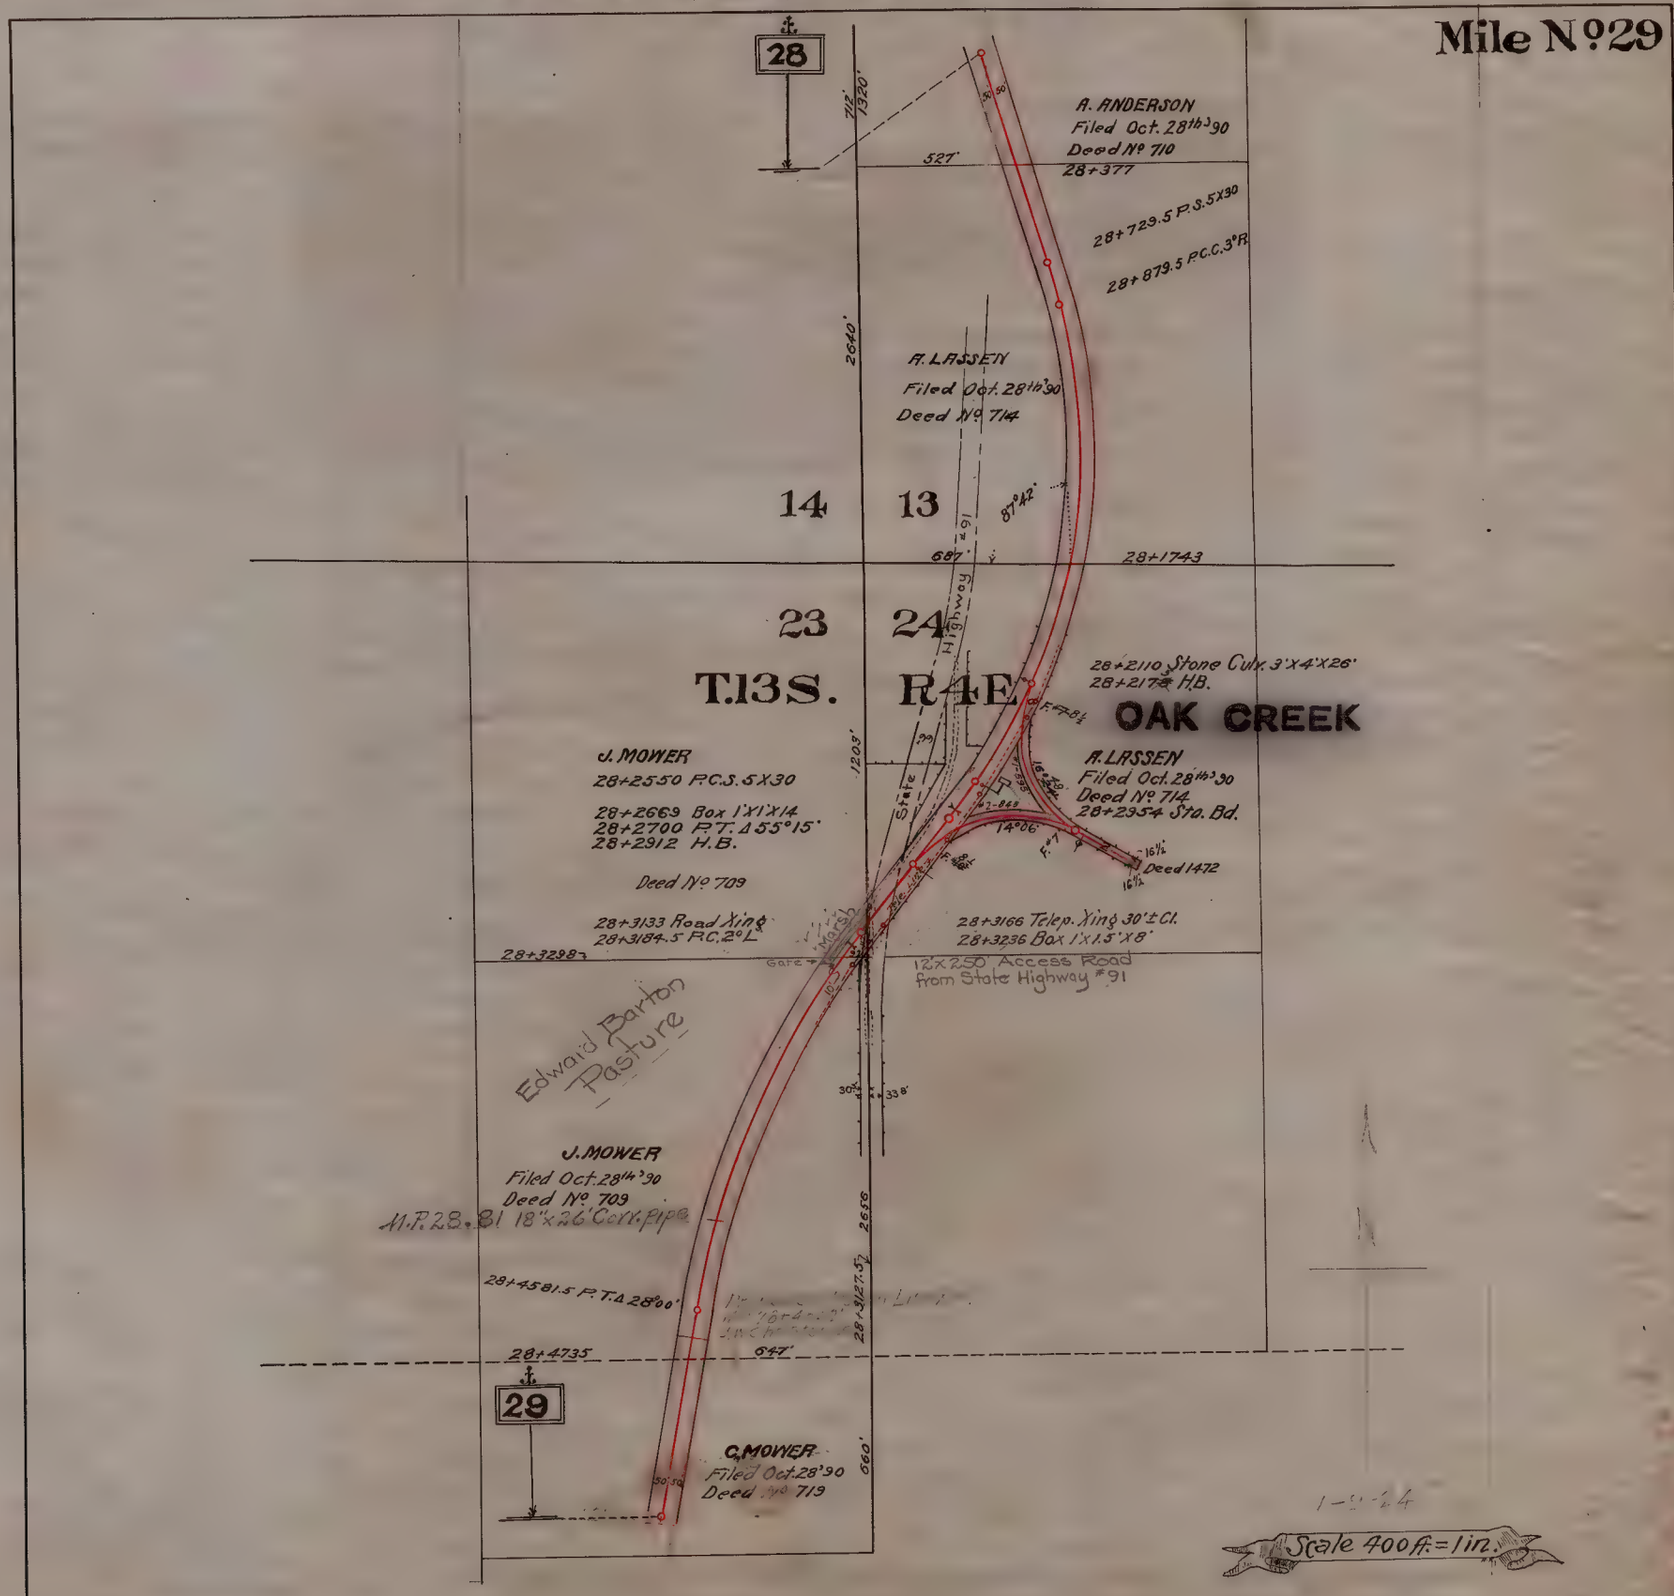

SEVIER VALLEY BRANCH.

R. G. W. Ry. MAIN LINE MILE

Mile No 30

PROFILE

R.G.W.Ry. **SEVIER VALLEY BRANCH.** MILE NO.31

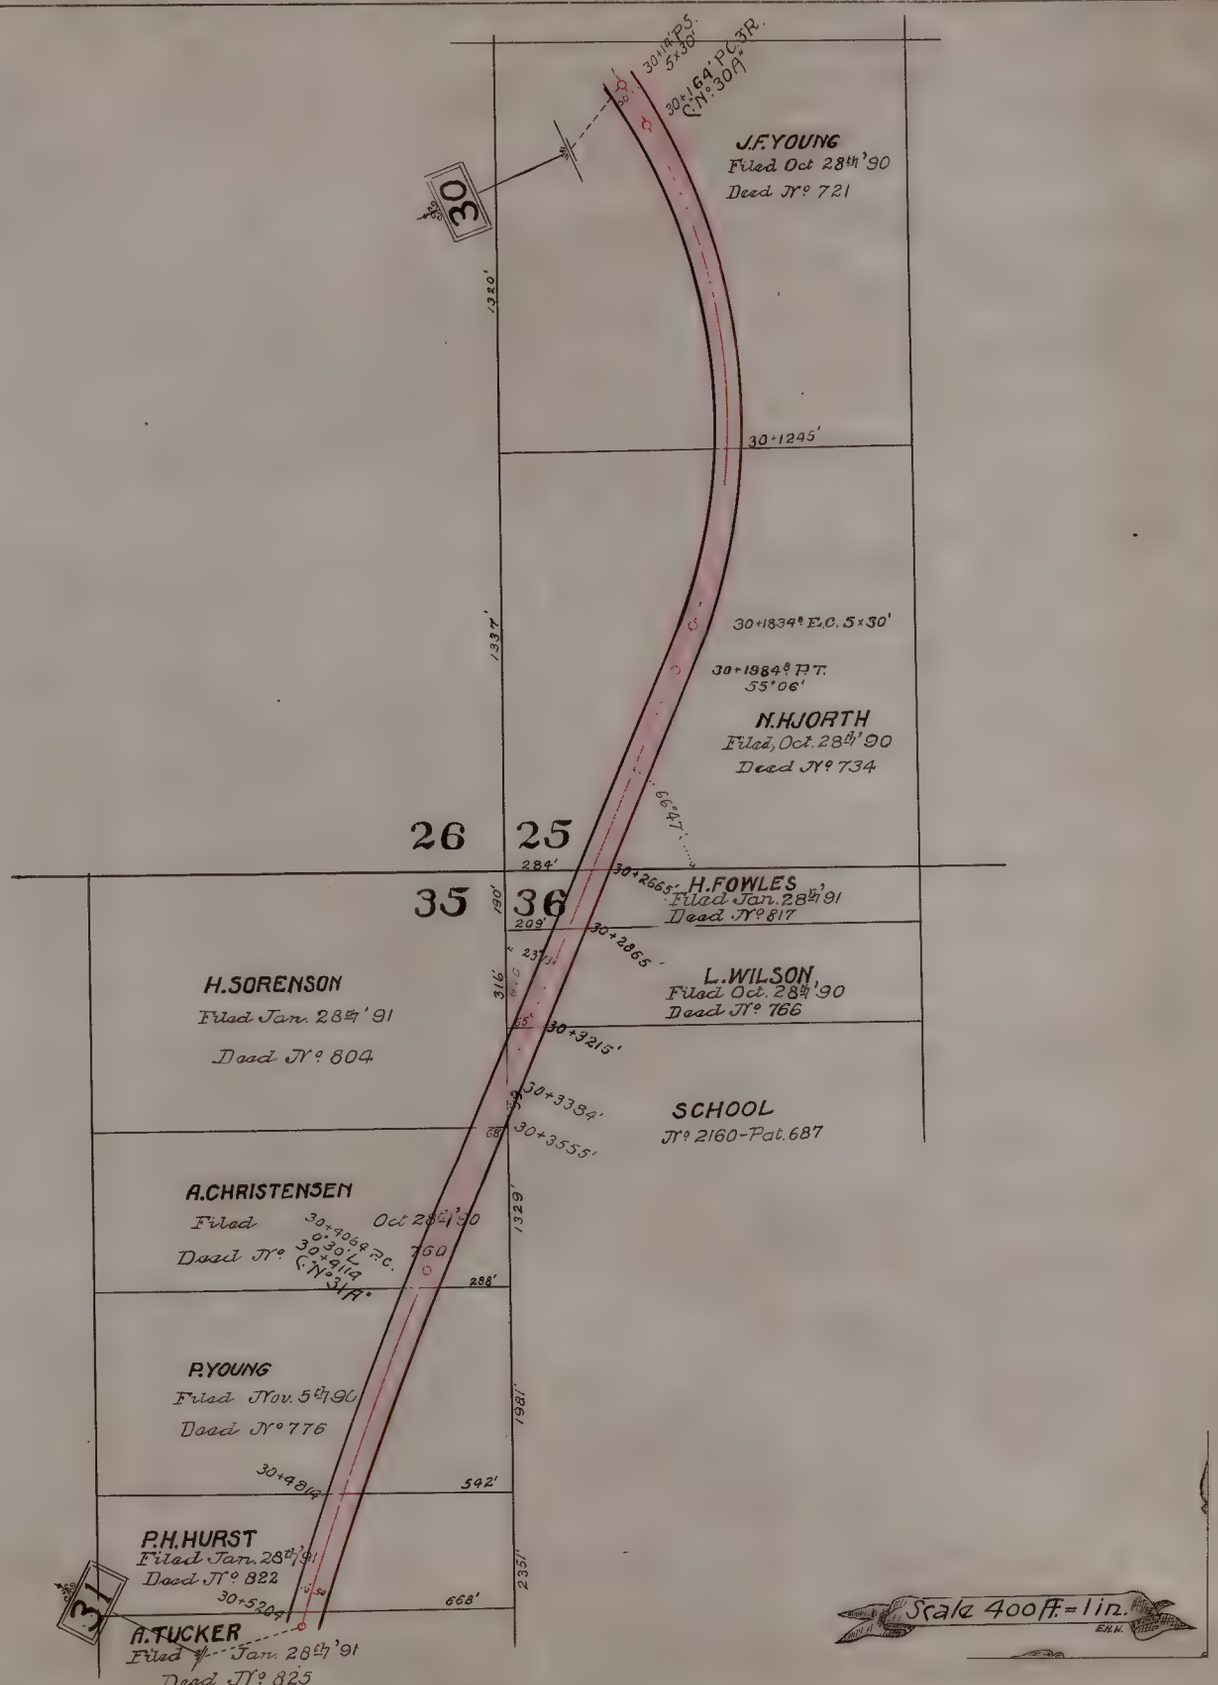

PROFILE

SEVIER VALLEY BRANCH

Mile No 32

PROFILE

Locked
Case
4342
S25 P3
1901
R5GK
Mile 32

R.G.W.Ry. **SEVIER VALLEY BRANCH.** MILE NO 32B

FAIRVIEW CITY

"Plat A"

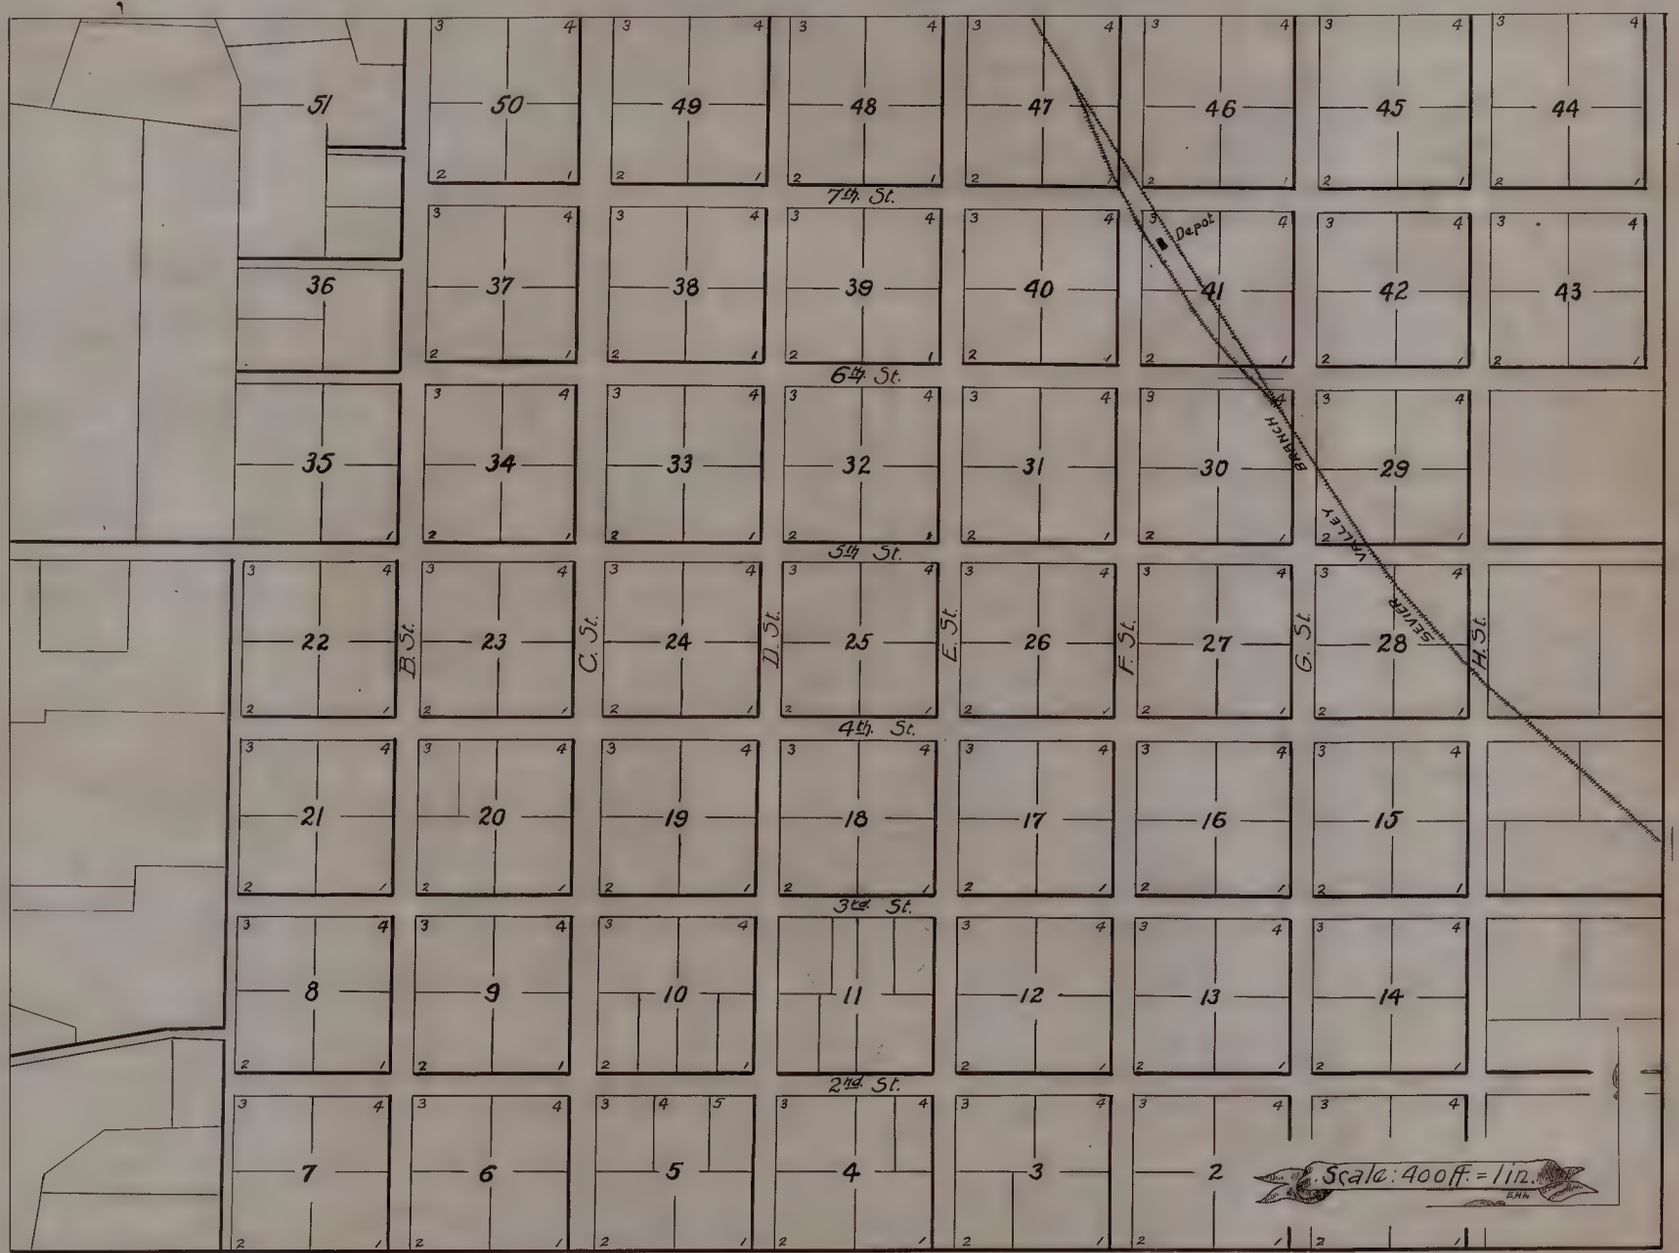

PROFILE

D. G. W. Ry.

SEVIER VALLEY BRANCH.

MILE No. 33

FAIRVIEW.
Blocks 7.68 Chs. N and S.
" 7.64 " E. " W.
Fairview City F Oct 28-90 D. N° 793
E. Nielsen F Oct 28-90 D. N° 794
Fairview City F Oct 28-90
Robt. Briggs F Jan 28-91 D. N° 819
W. M. Young F Nov 5-90 D. N° 778
A. M. Peterson F Jan 28-91 D. N° 821
J. Gorlick Jr. F Nov 5-90 D. N° 777
F. Christiansen F Oct 28-90 D. N° 790
JNO. Anderson F Jan 28-91 D. N° 823
D. N° 829 F Jan 21-91 Owen M. Sanderson
R. A. Sanderson F Oct 21-1890 D. N° 753
Jas. Rigby F Oct 28-90 D. N° 791
Maria Vance Est. D. N° 1012
J. Sanderson F Oct 28-90 D. N° 759
H. Devries F Oct 28-90 D. N° 764
Andrew Rasmussen Filed Nov. 5-90 D. N° 792
A. Christiansen F Oct 28-90 D. N° 795
A. Sundwall F Oct 28-90
L. Larson Filed Oct 28-90 D. N° 739
Corporate Limits of Fairview 1915
Cottonwood Creek
"H" Street
"F" Street
"G" Street
6th Street
5th Street
4th Street
3d Street
Fairview Electric Light Line
32+1040 Light King
32+1060 P.C. 2° L. 32+1045 32+1060 32°H"
32+1285' 32+1970' 32+2076' 32+2515' 32+2563' 32+2983' 32+3650' 32+4240' 32+4330'
32+2349 P.C. 2° R.
32+1913' PT Δ 11°04'
32+493' Trespass Sign
32+519' Road Xing
2442'
2 1
11 12
T. 14 S. R. 4 E.
M.P. 32.82
21" X 26' Corr. Pipe
Scale: 400 ft. = 1 in.

SEVIER VALLEY BRANCH.

SEVIER VALLEY BRANCH.

R. G. W. Ry. MAIN LINE MILE

Mile No 35

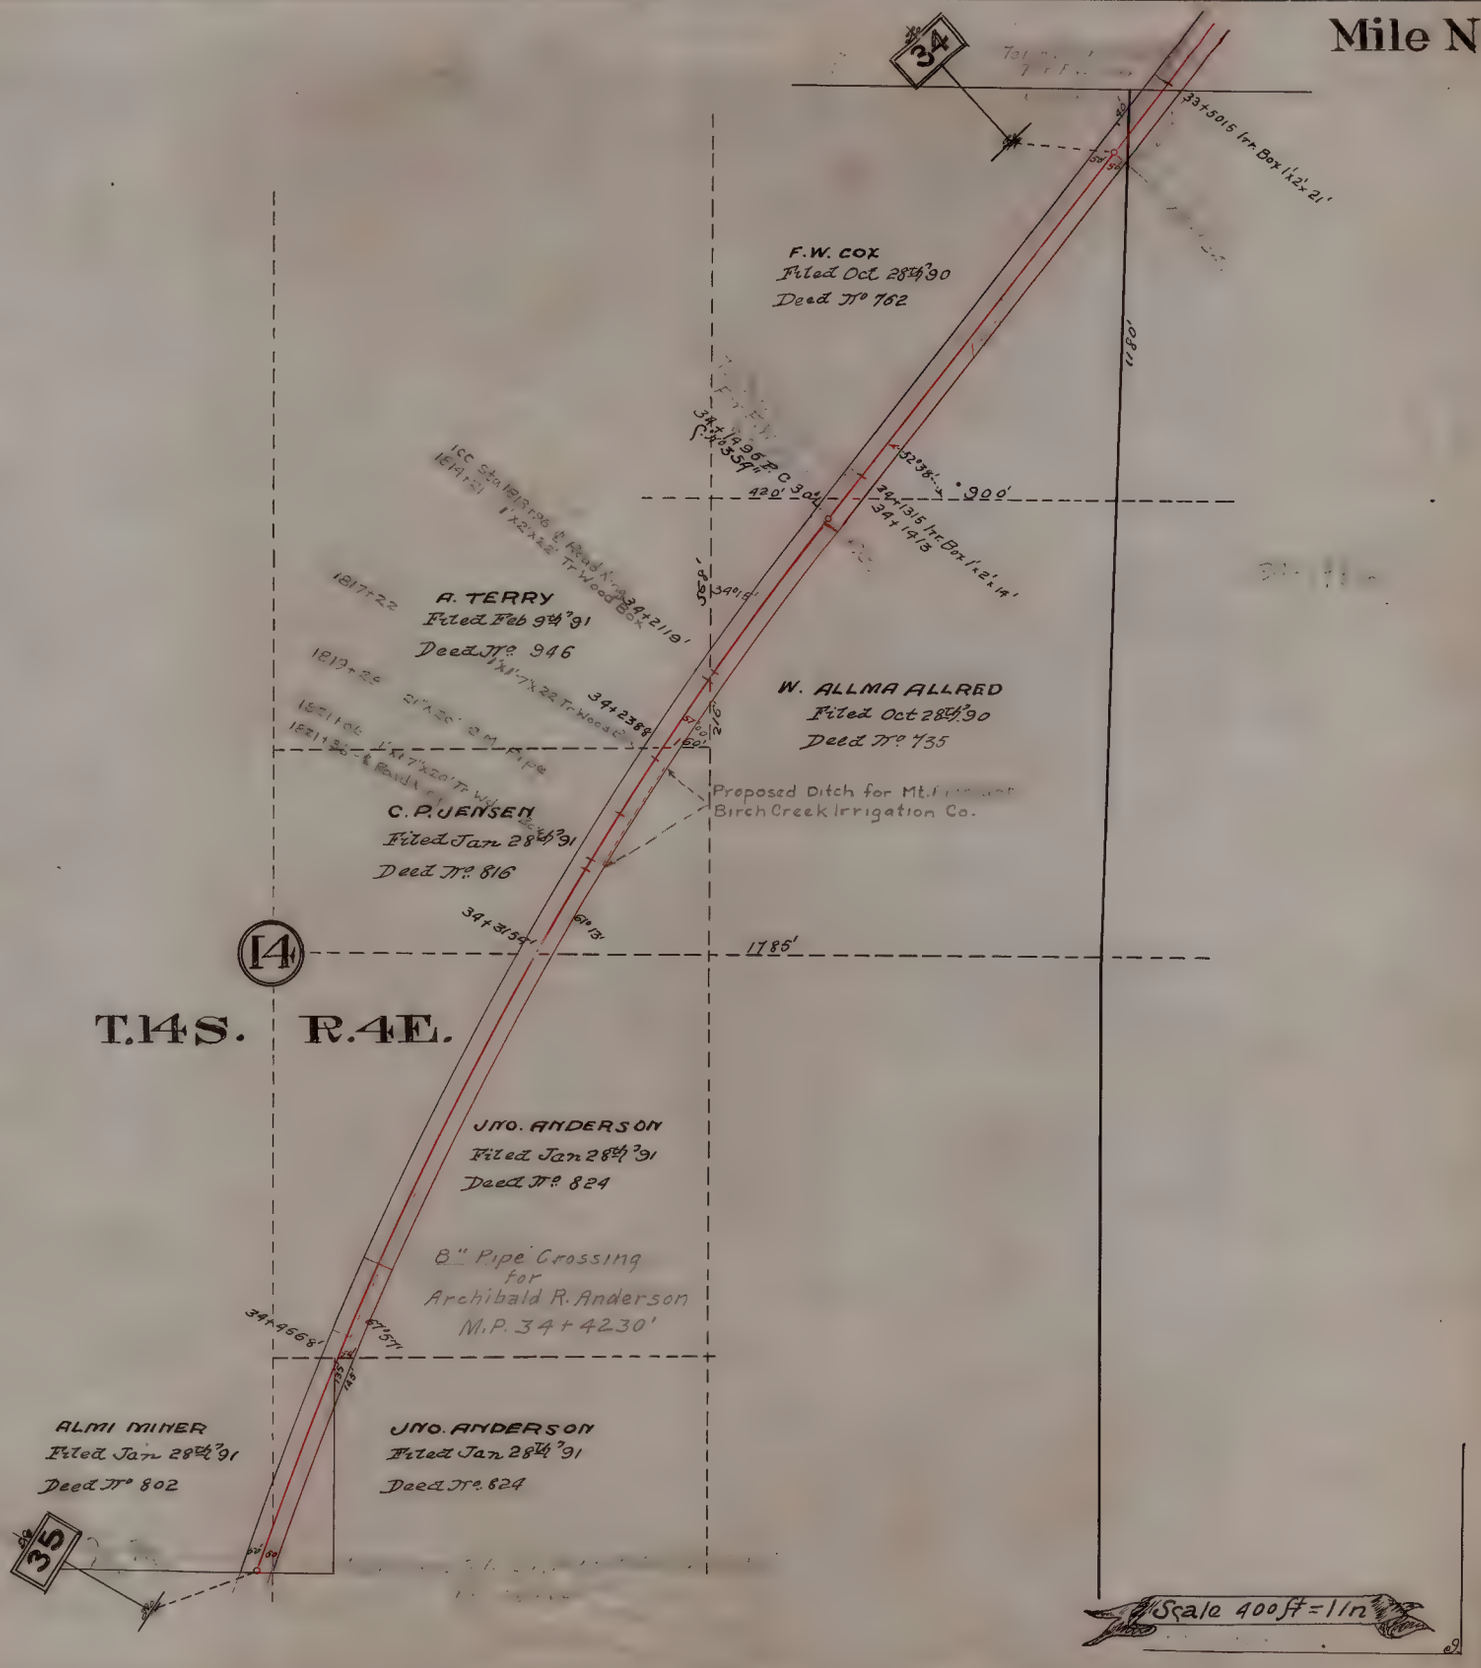

PROFILE

SEVIER VALLEY BRANCH.

SEVIER VALLEY BRANCH.

R. G. W. Ry. MAIN LINE MILE

Mile No 37.

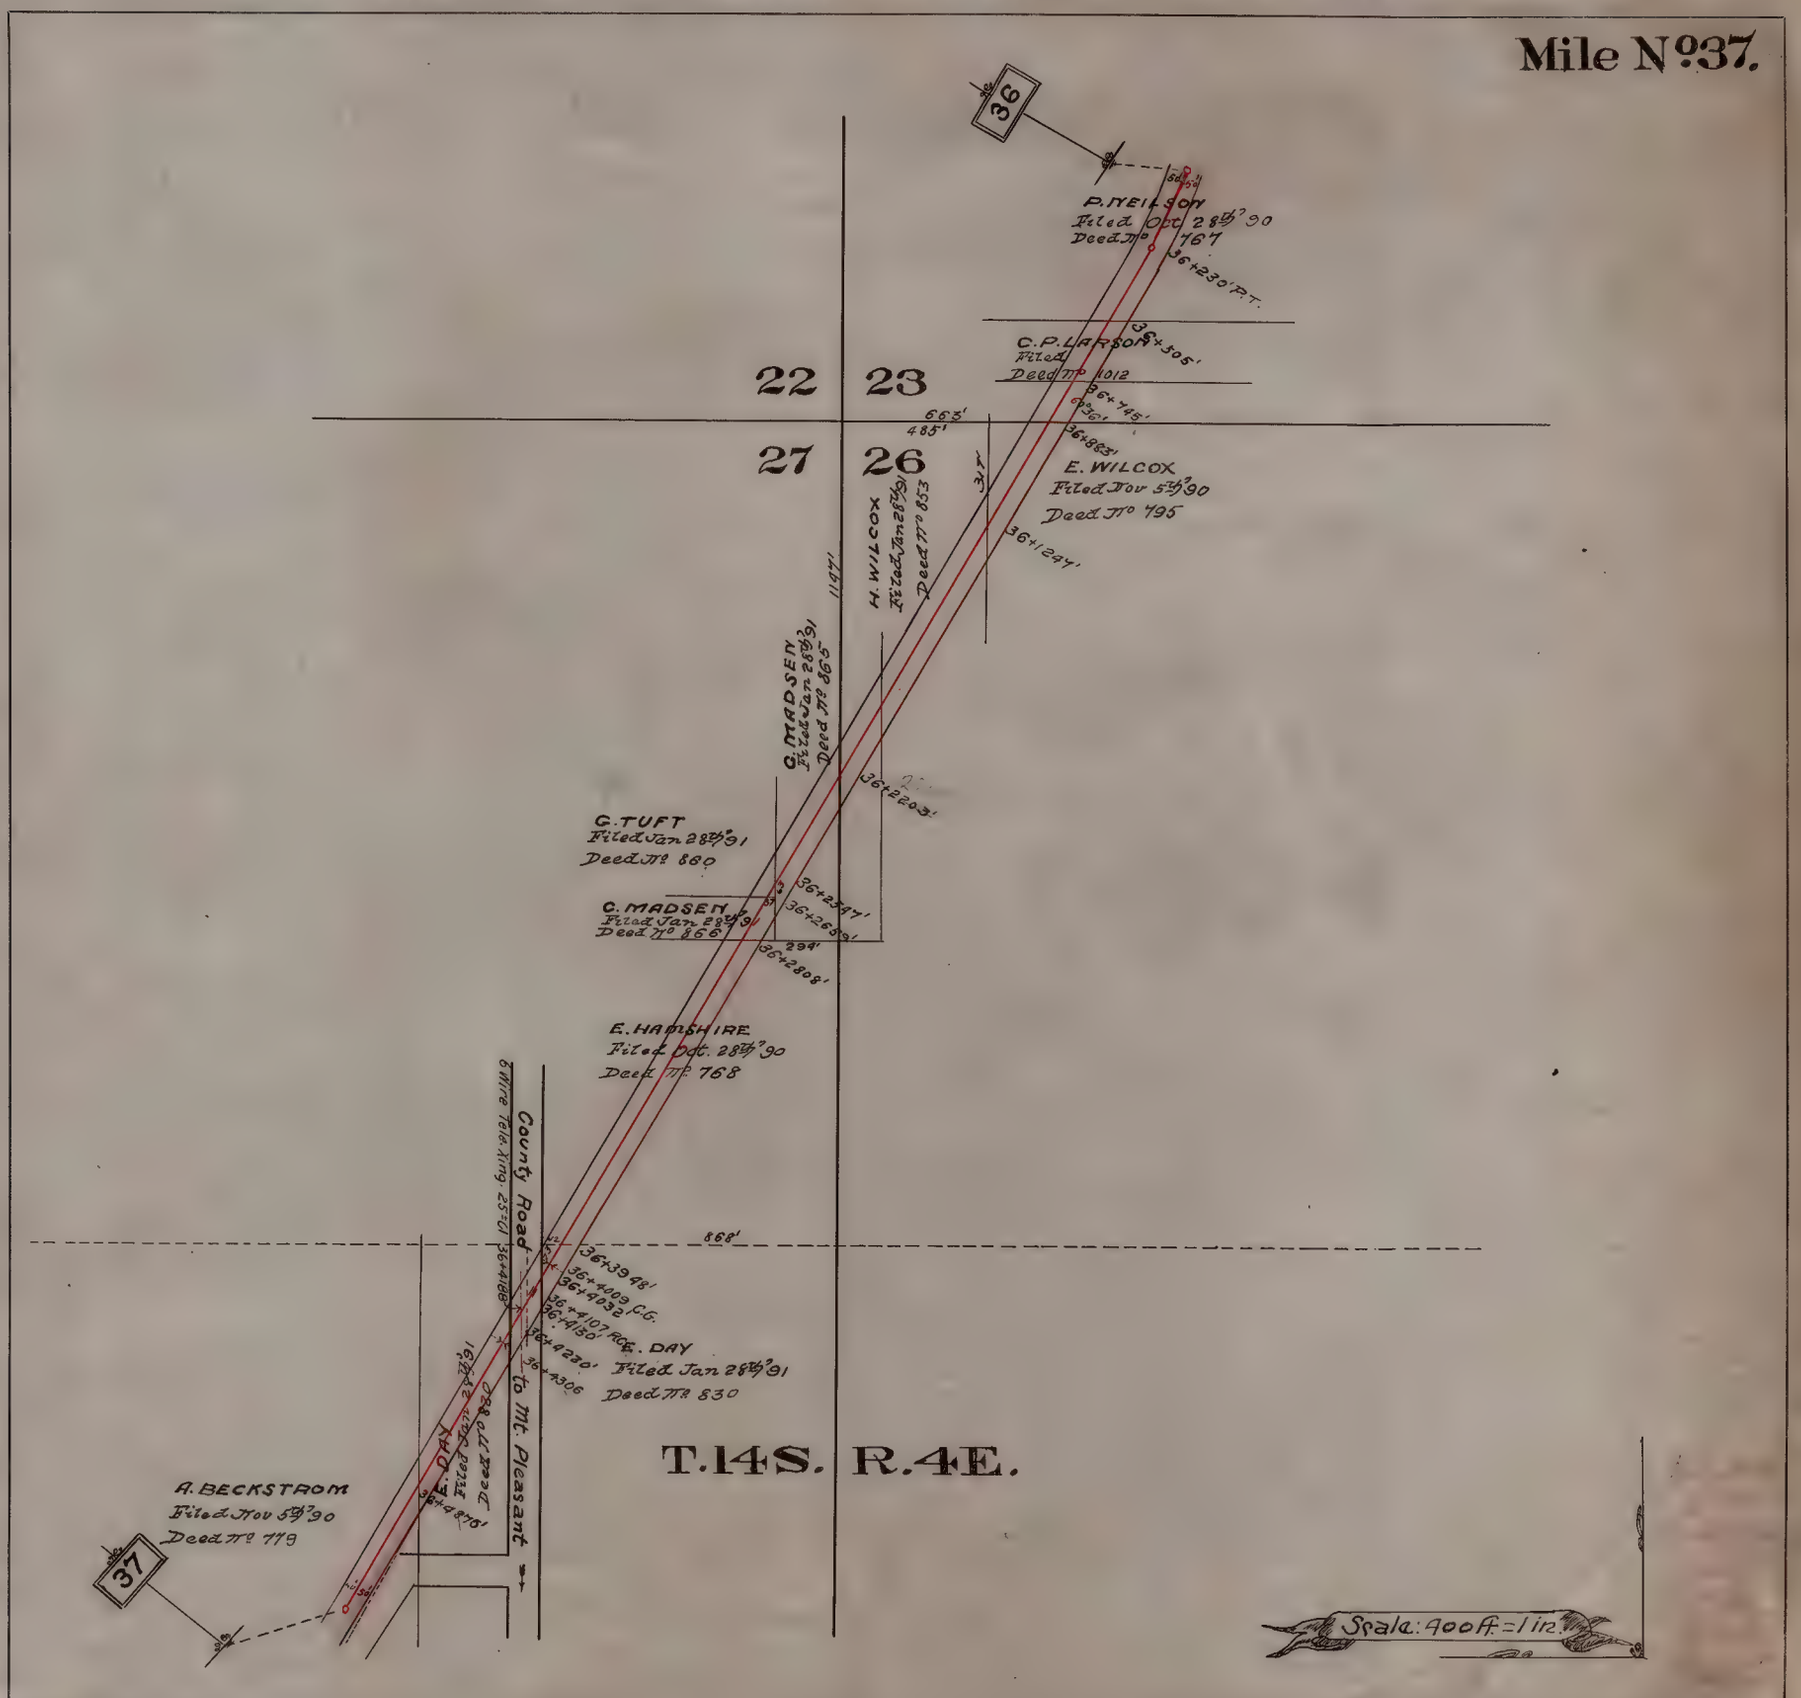

PROFILE

SEVIER VALLEY BRANCH

Mile No. 38

PROFILE

SEVIER VALLEY BRANCH.

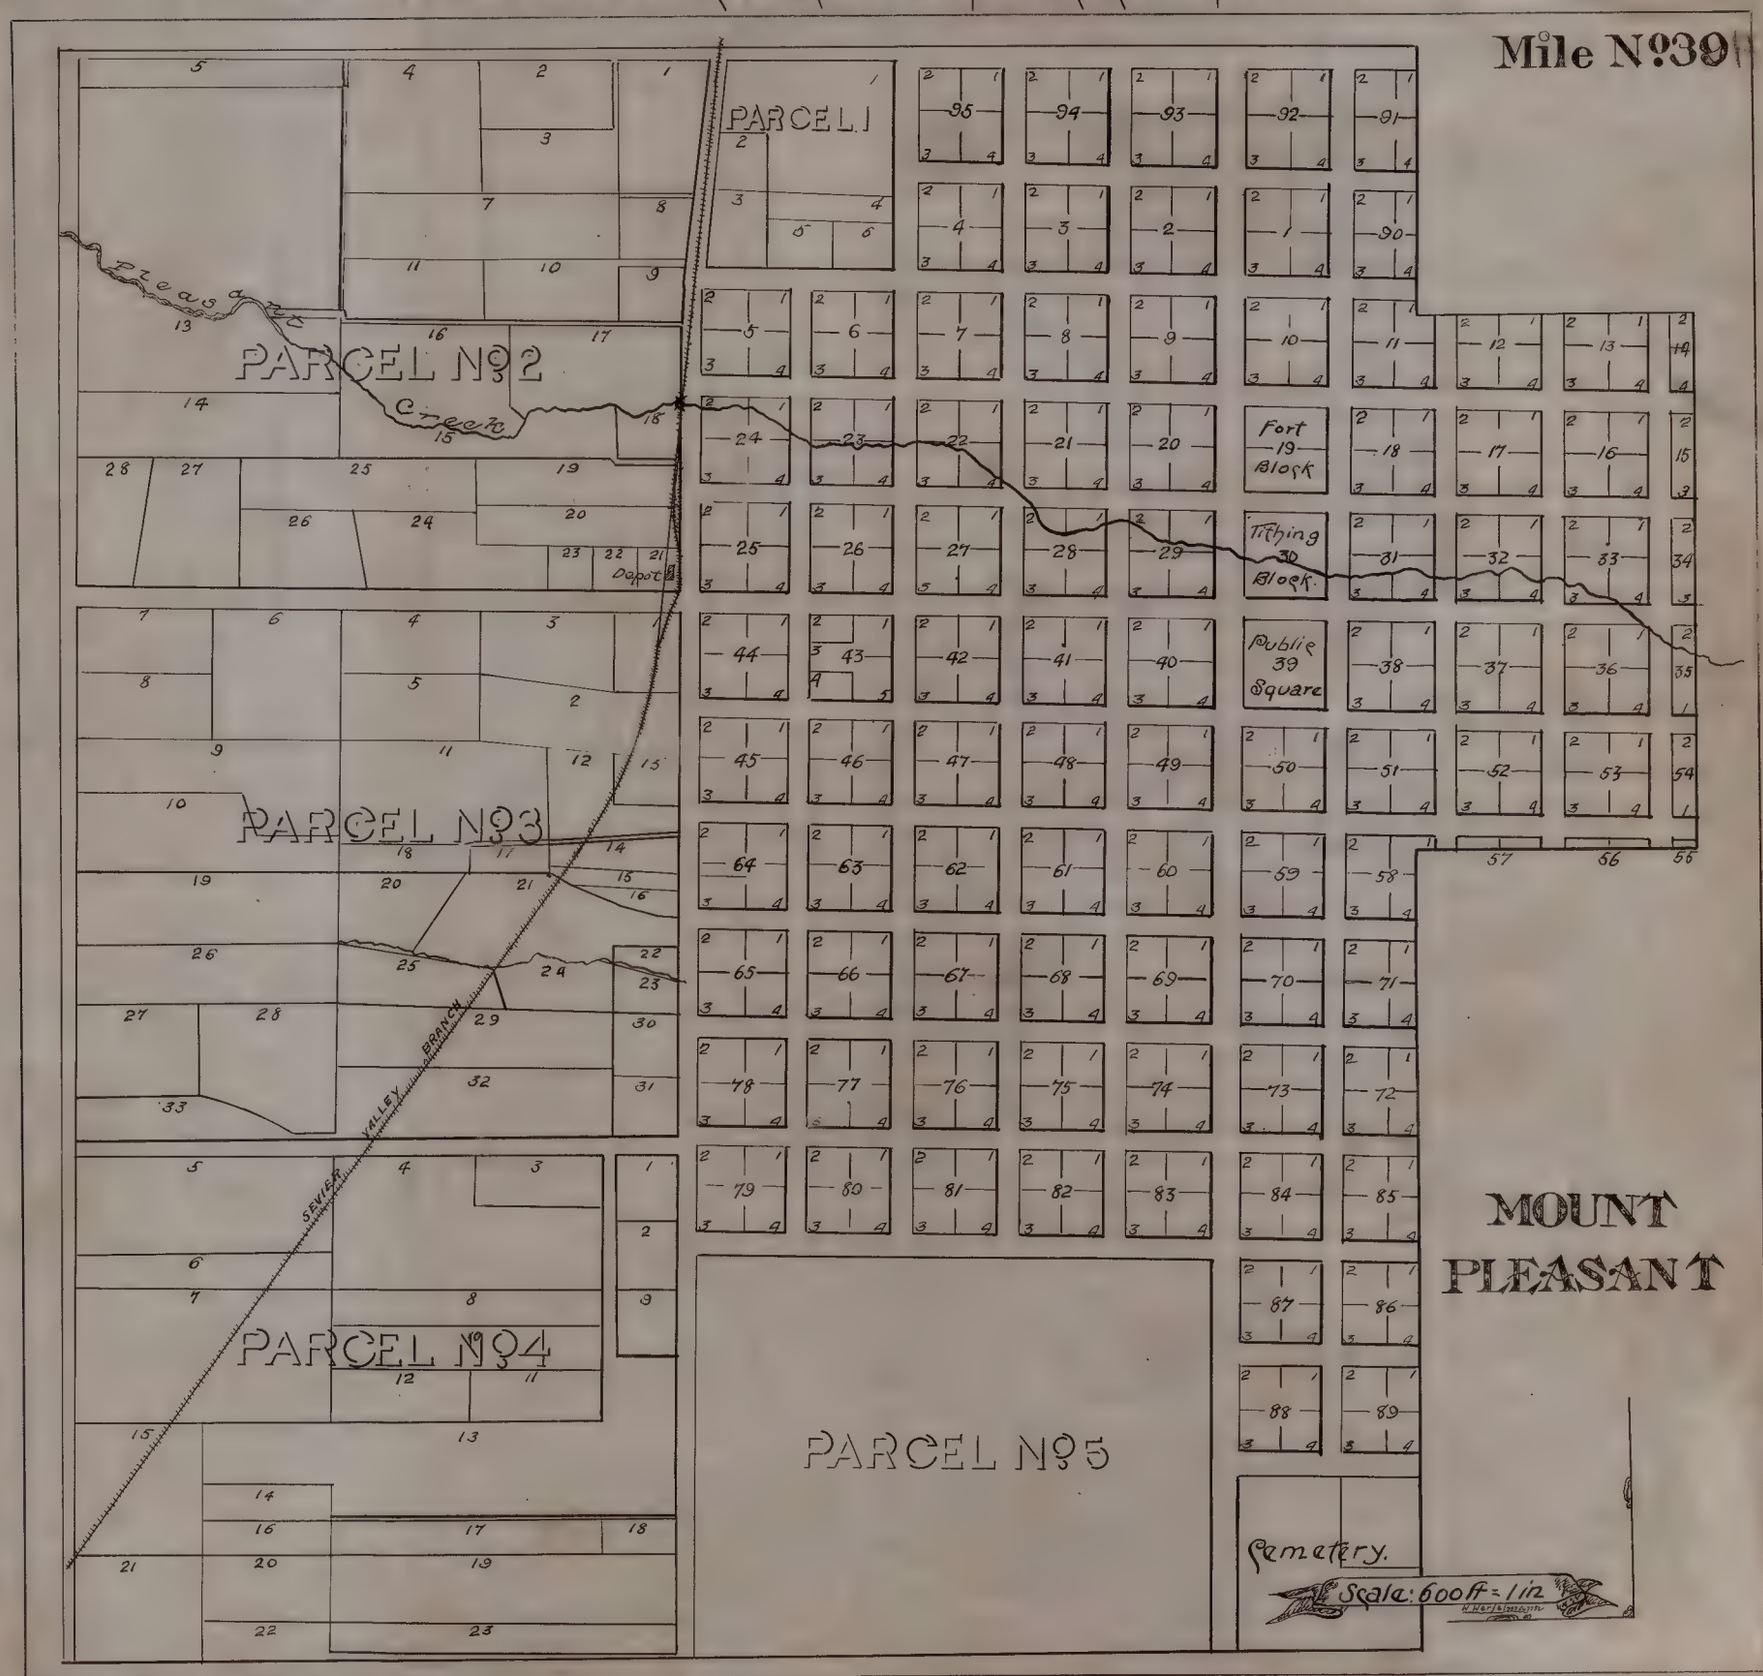

PROFILE

R.G.W. **SEVIER VALLEY BRANCH** MILE

Mile No 39

SEVIER VALLEY BRANCH.

R. G. W. Ry.

SEVIER VALLEY BRANCH.

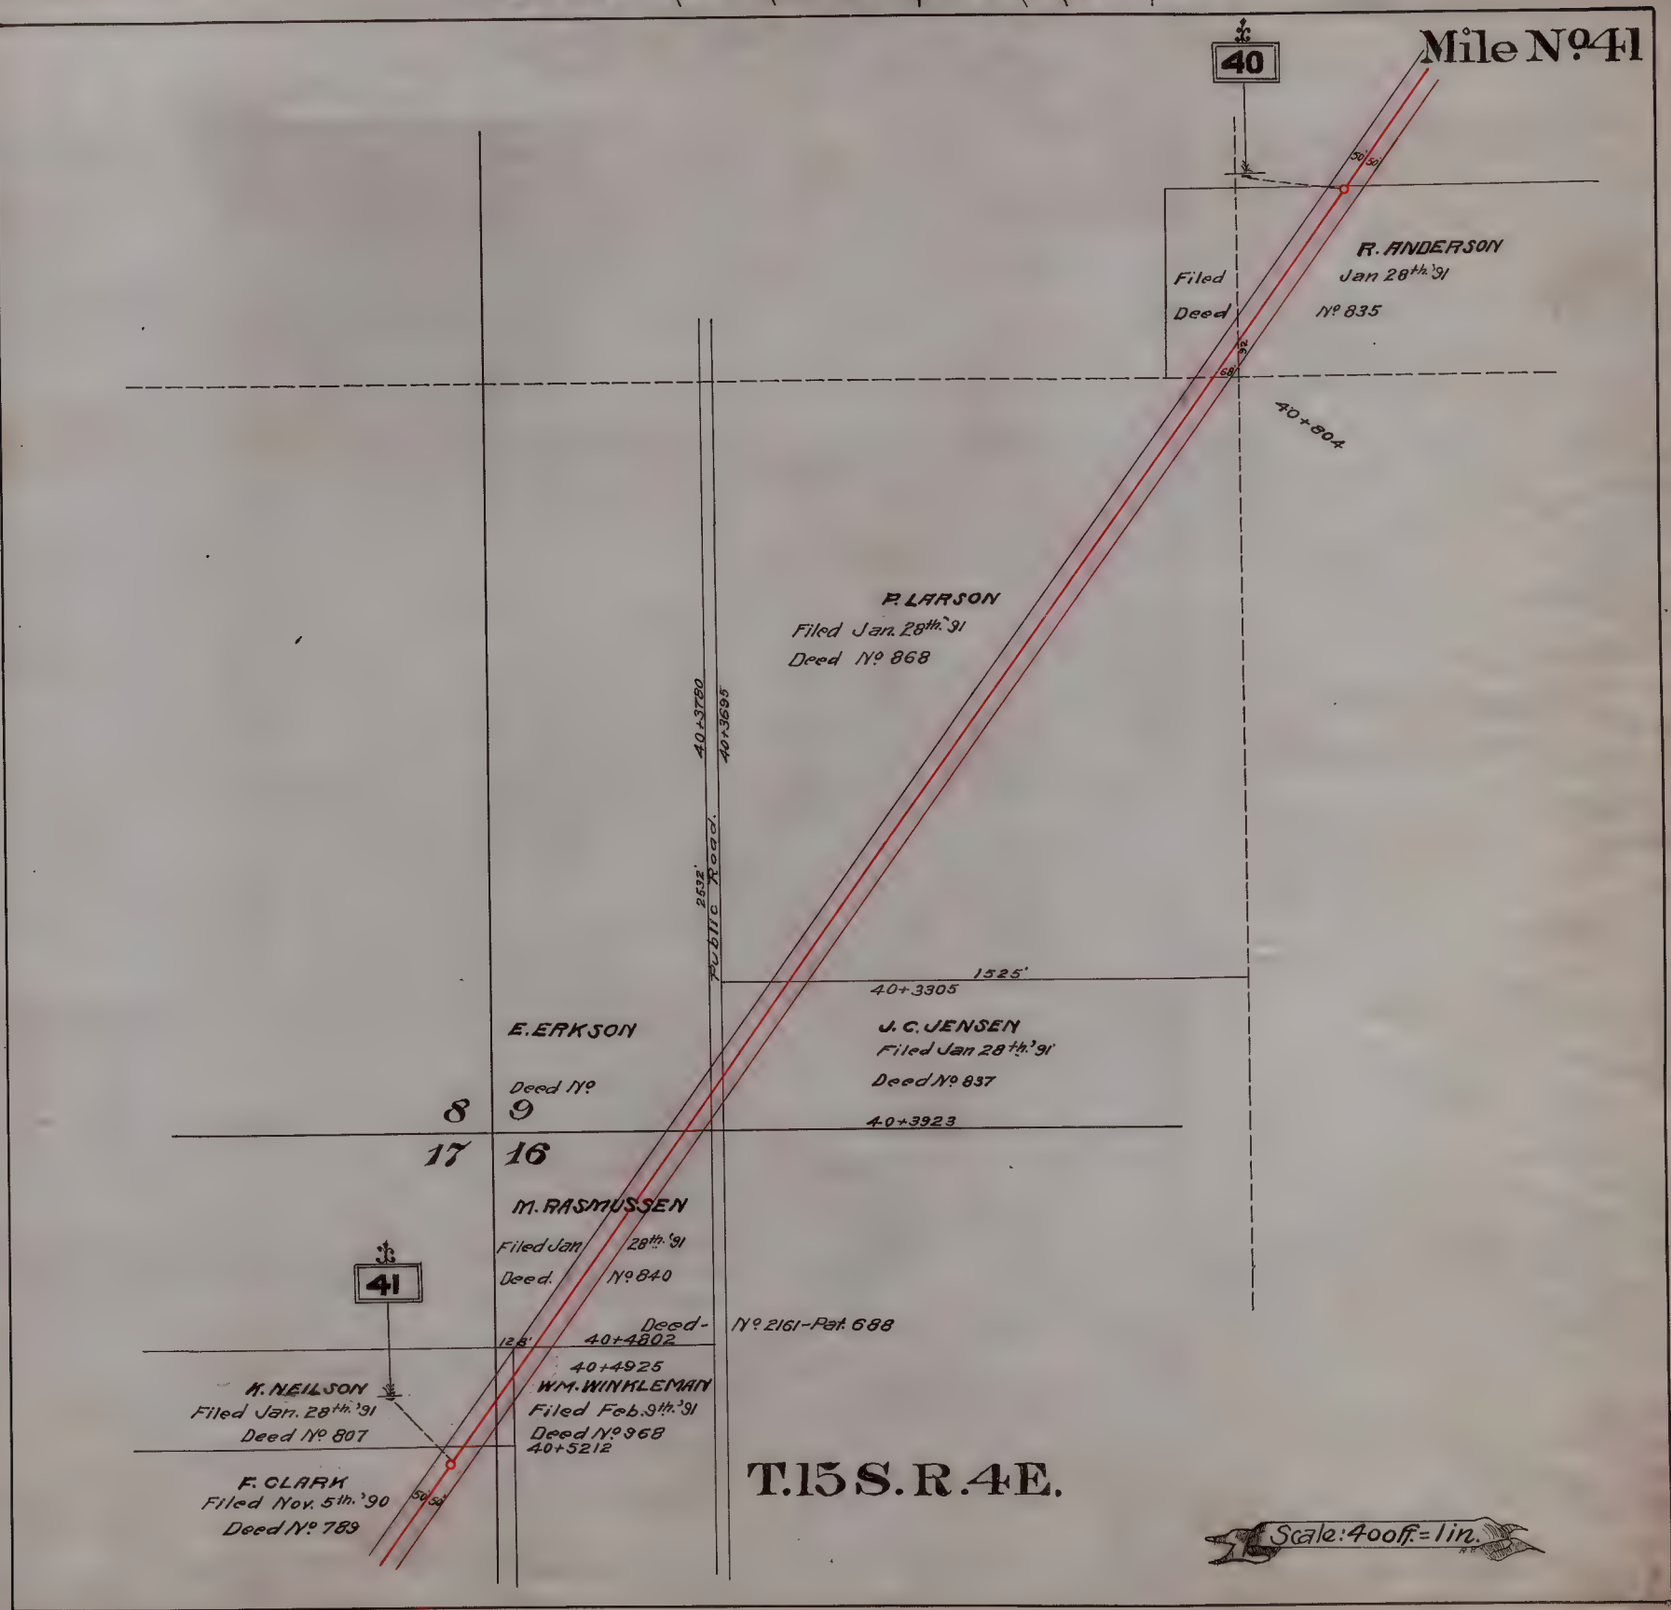

SEVIER VALLEY BRANCH.

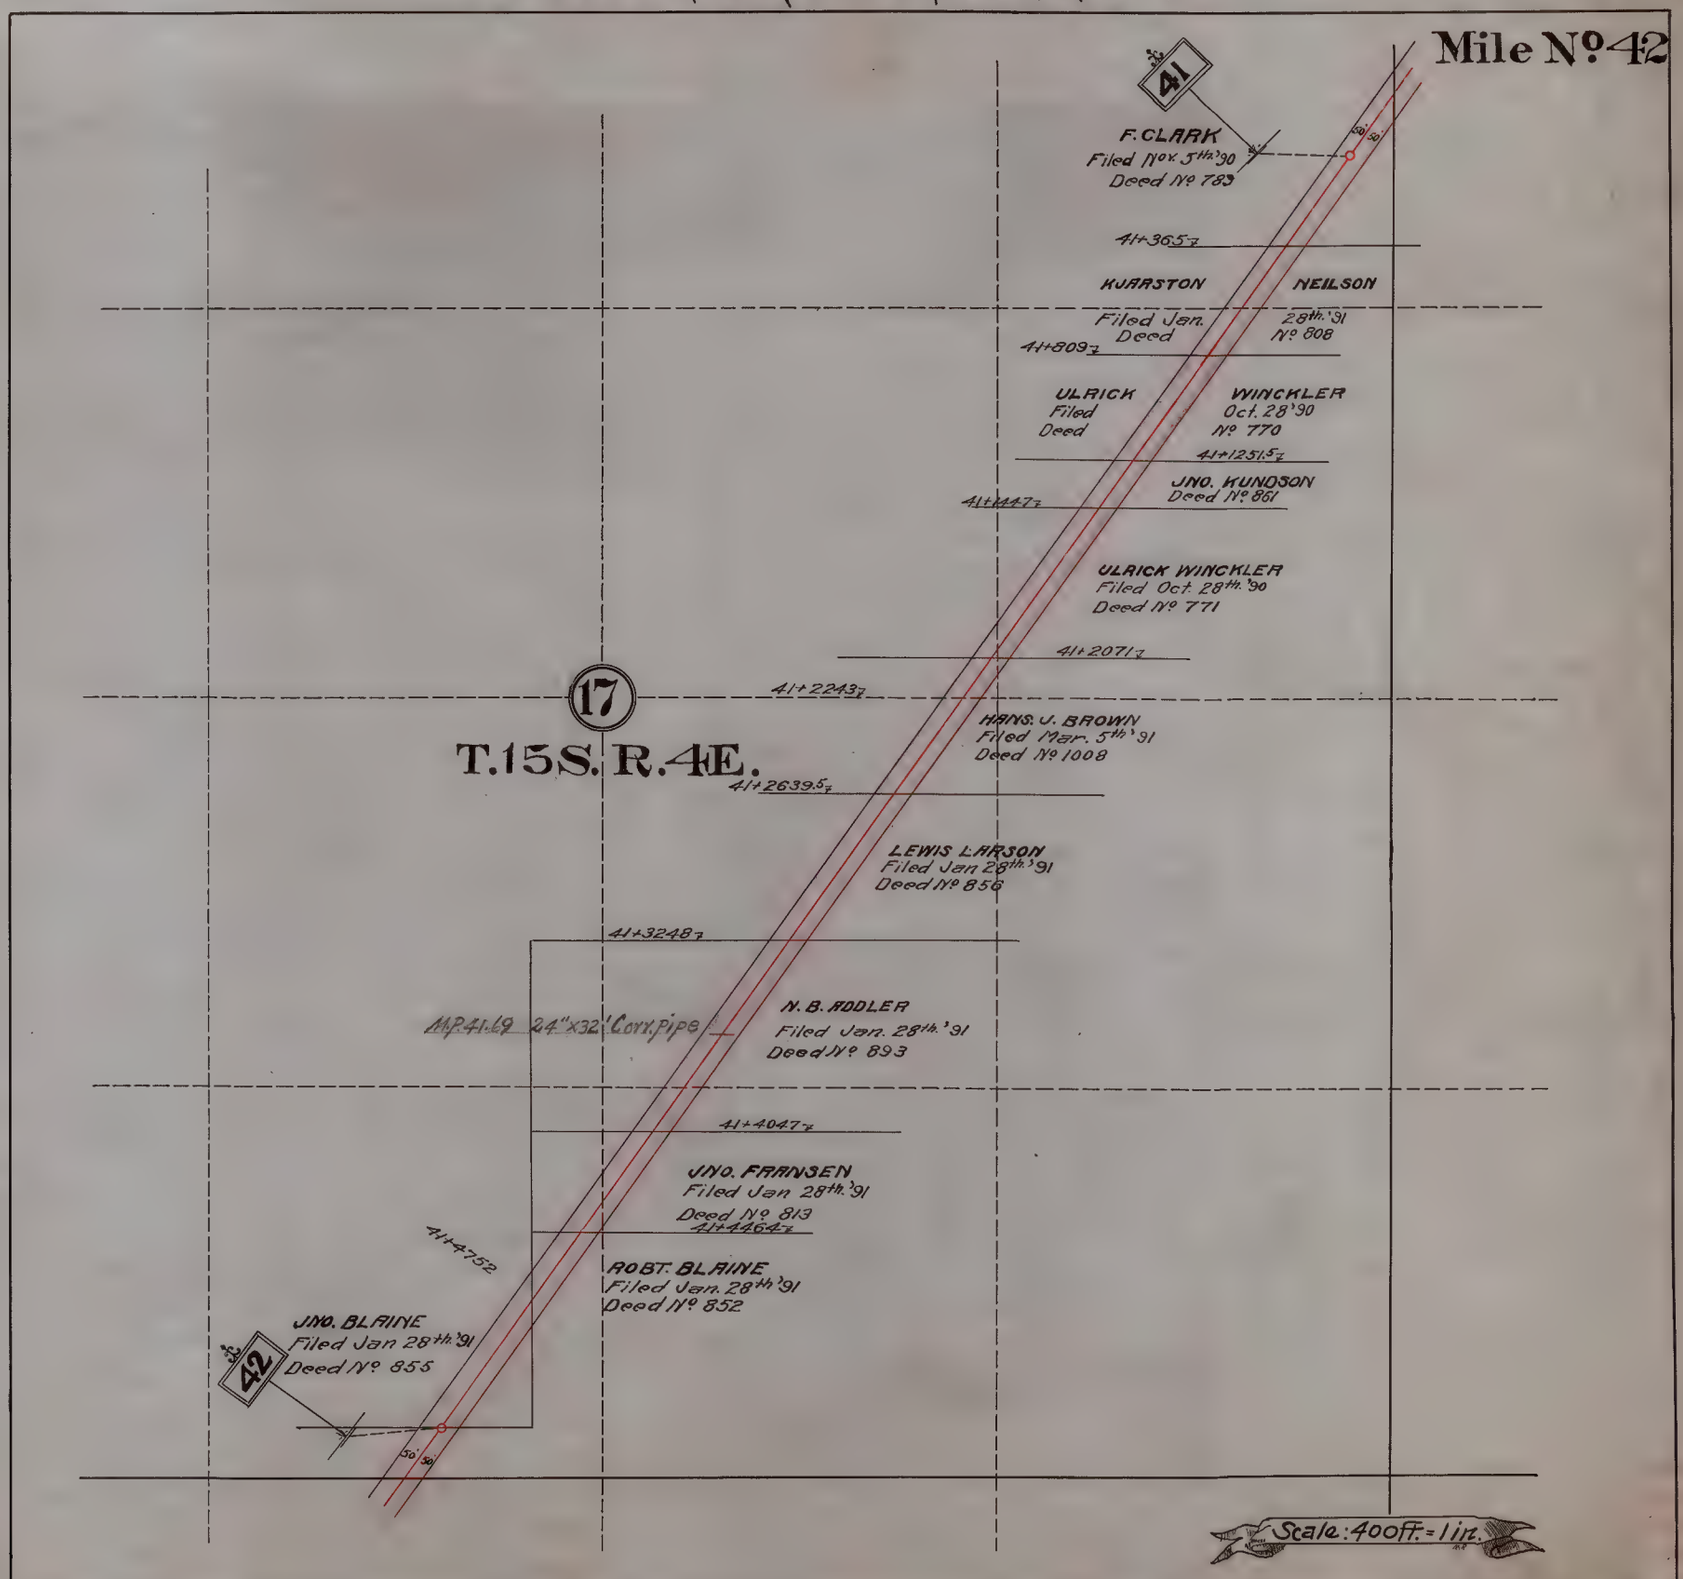

R56X

SEVIER VALLEY BRANCH.

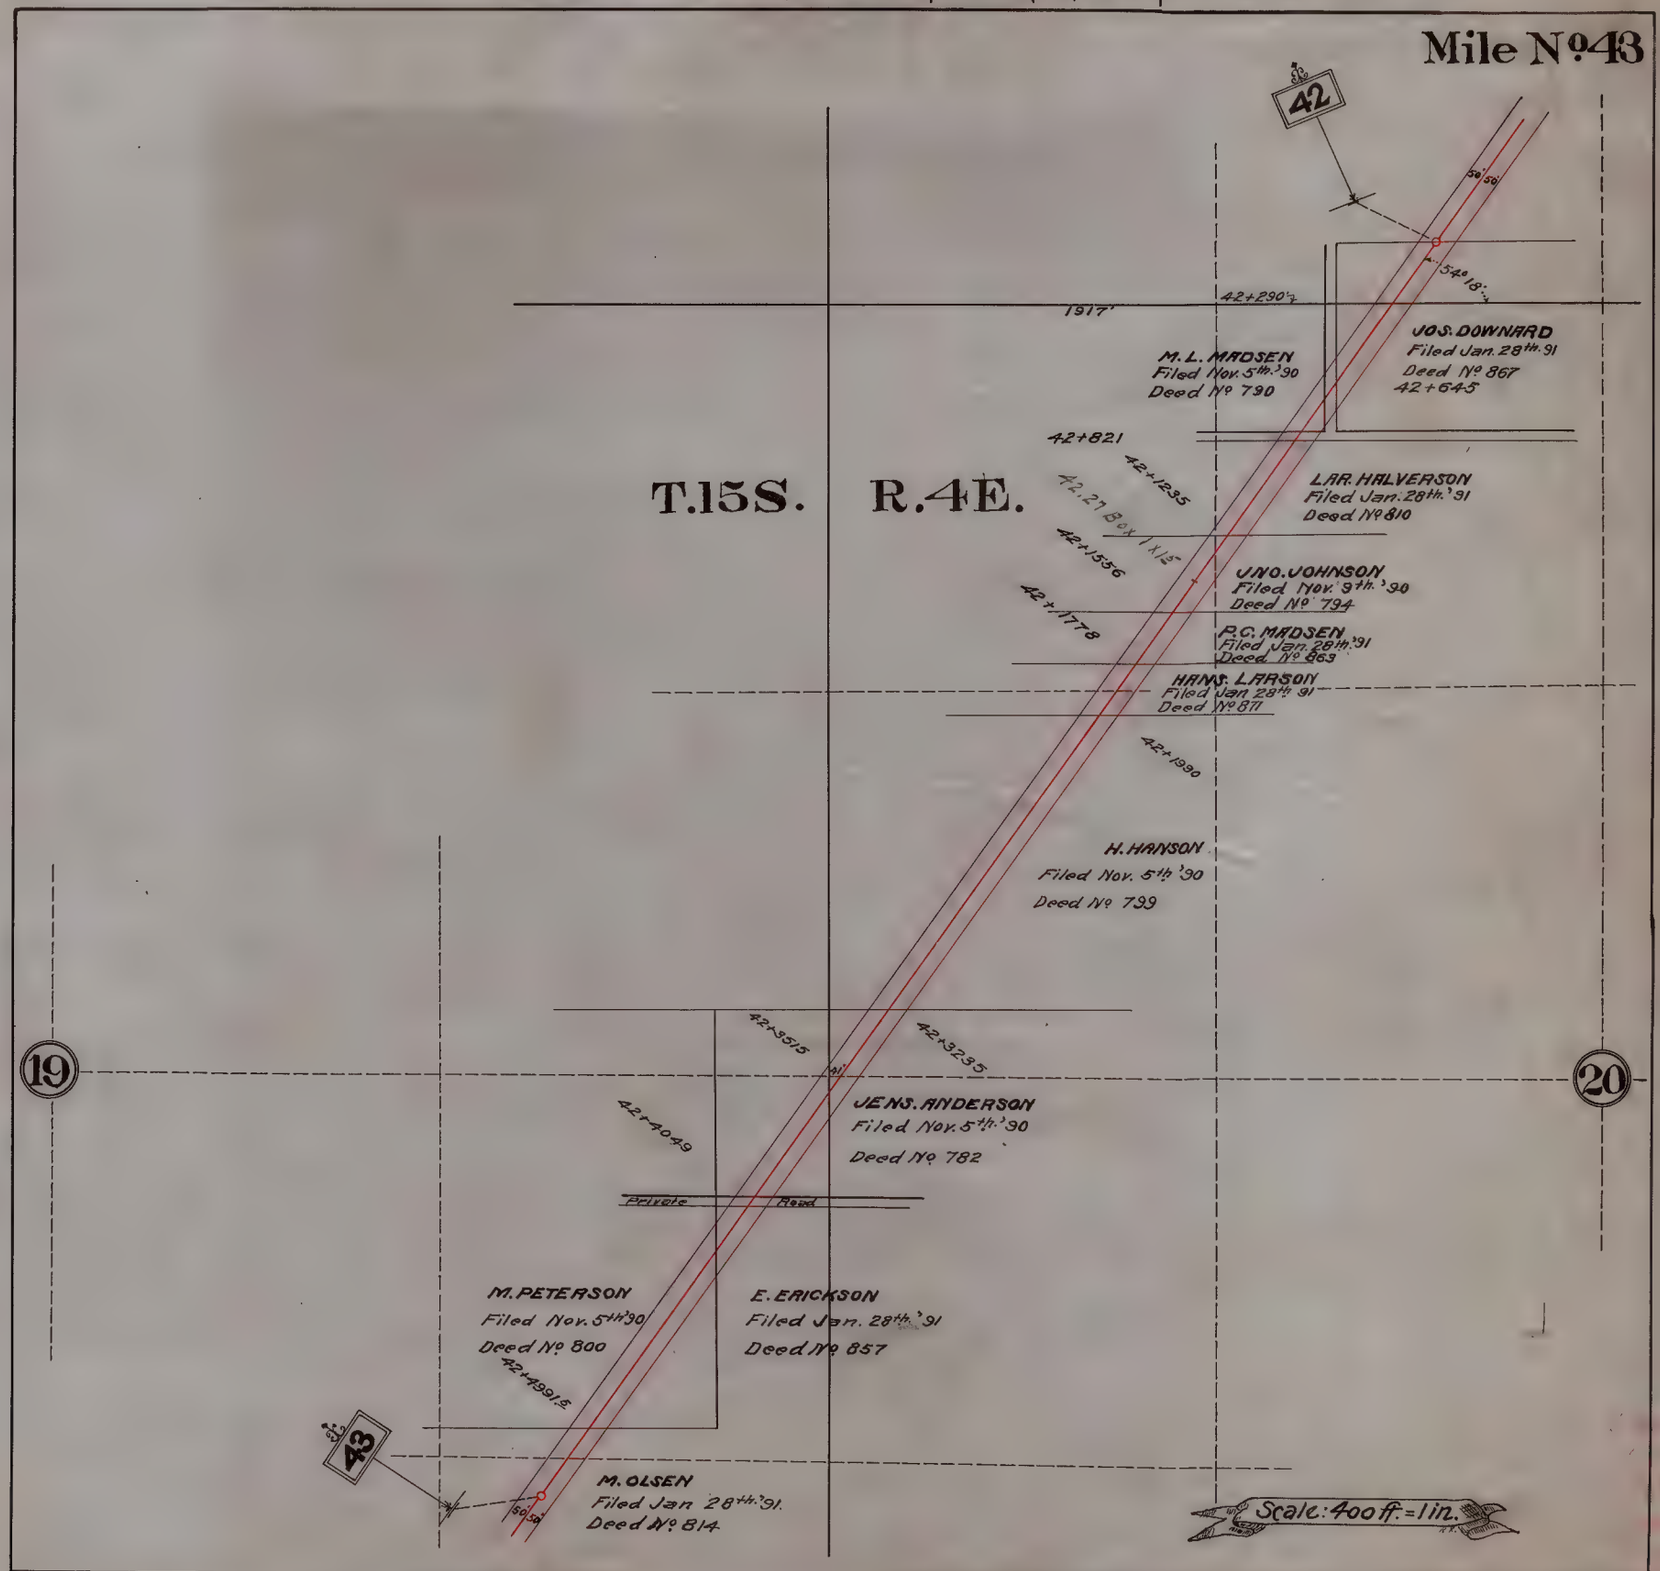

SEVIER VALLEY BRANCH

MILE 44

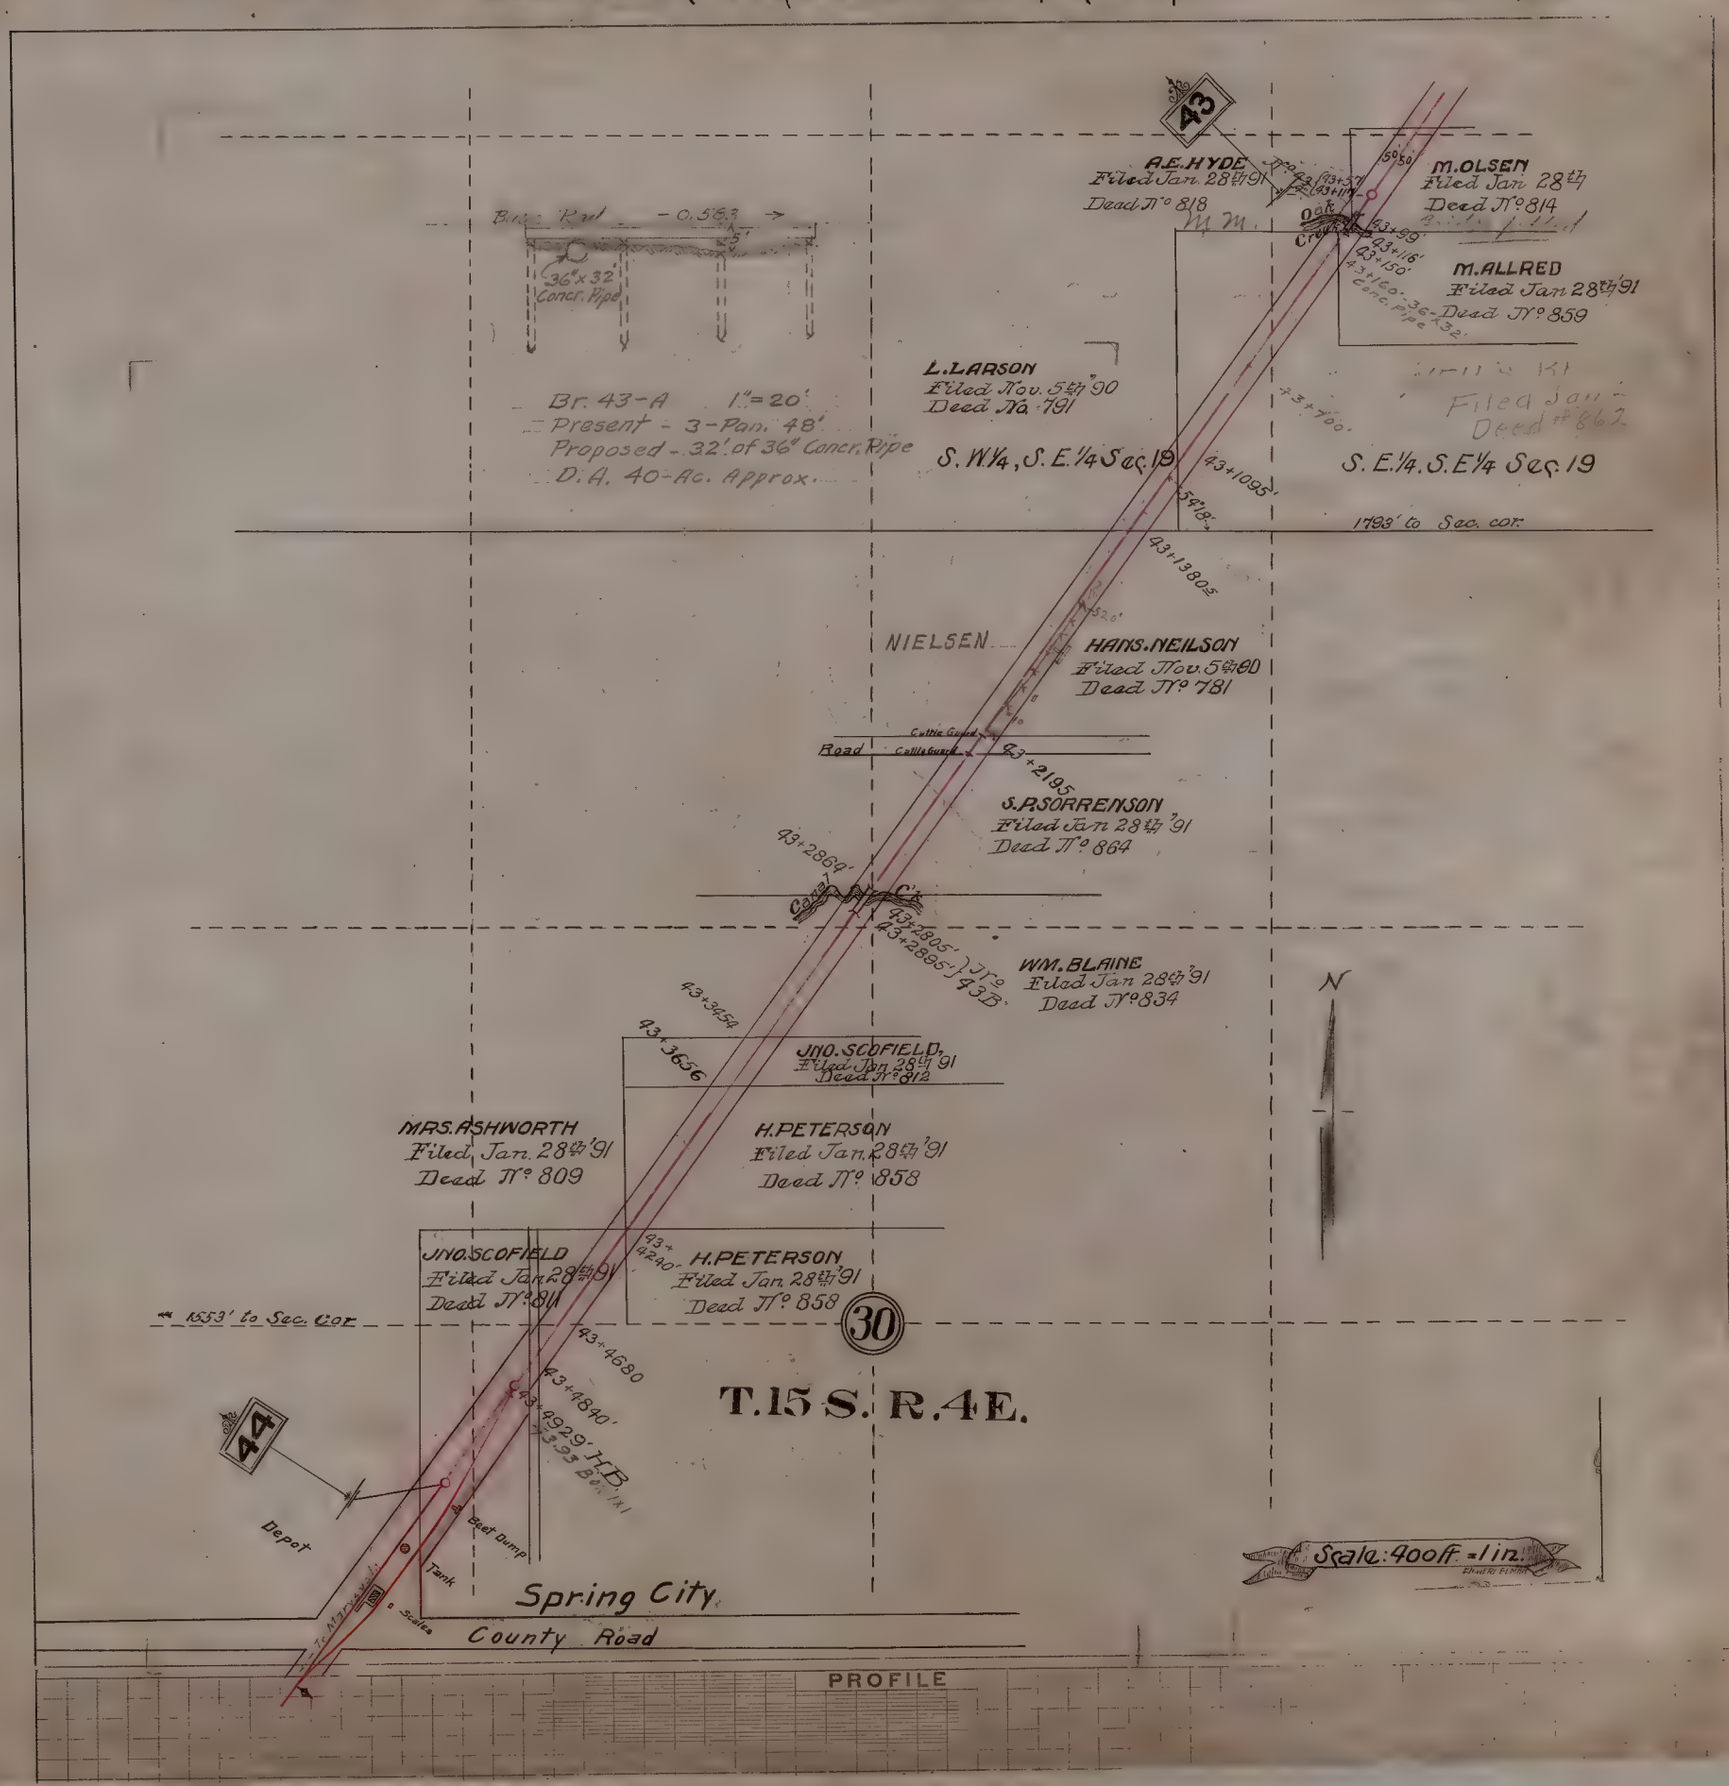

R.G.W.Ry.

MILE NO. 61A

CITY OF MANTI

PLAT A

SCALE 600'=1"

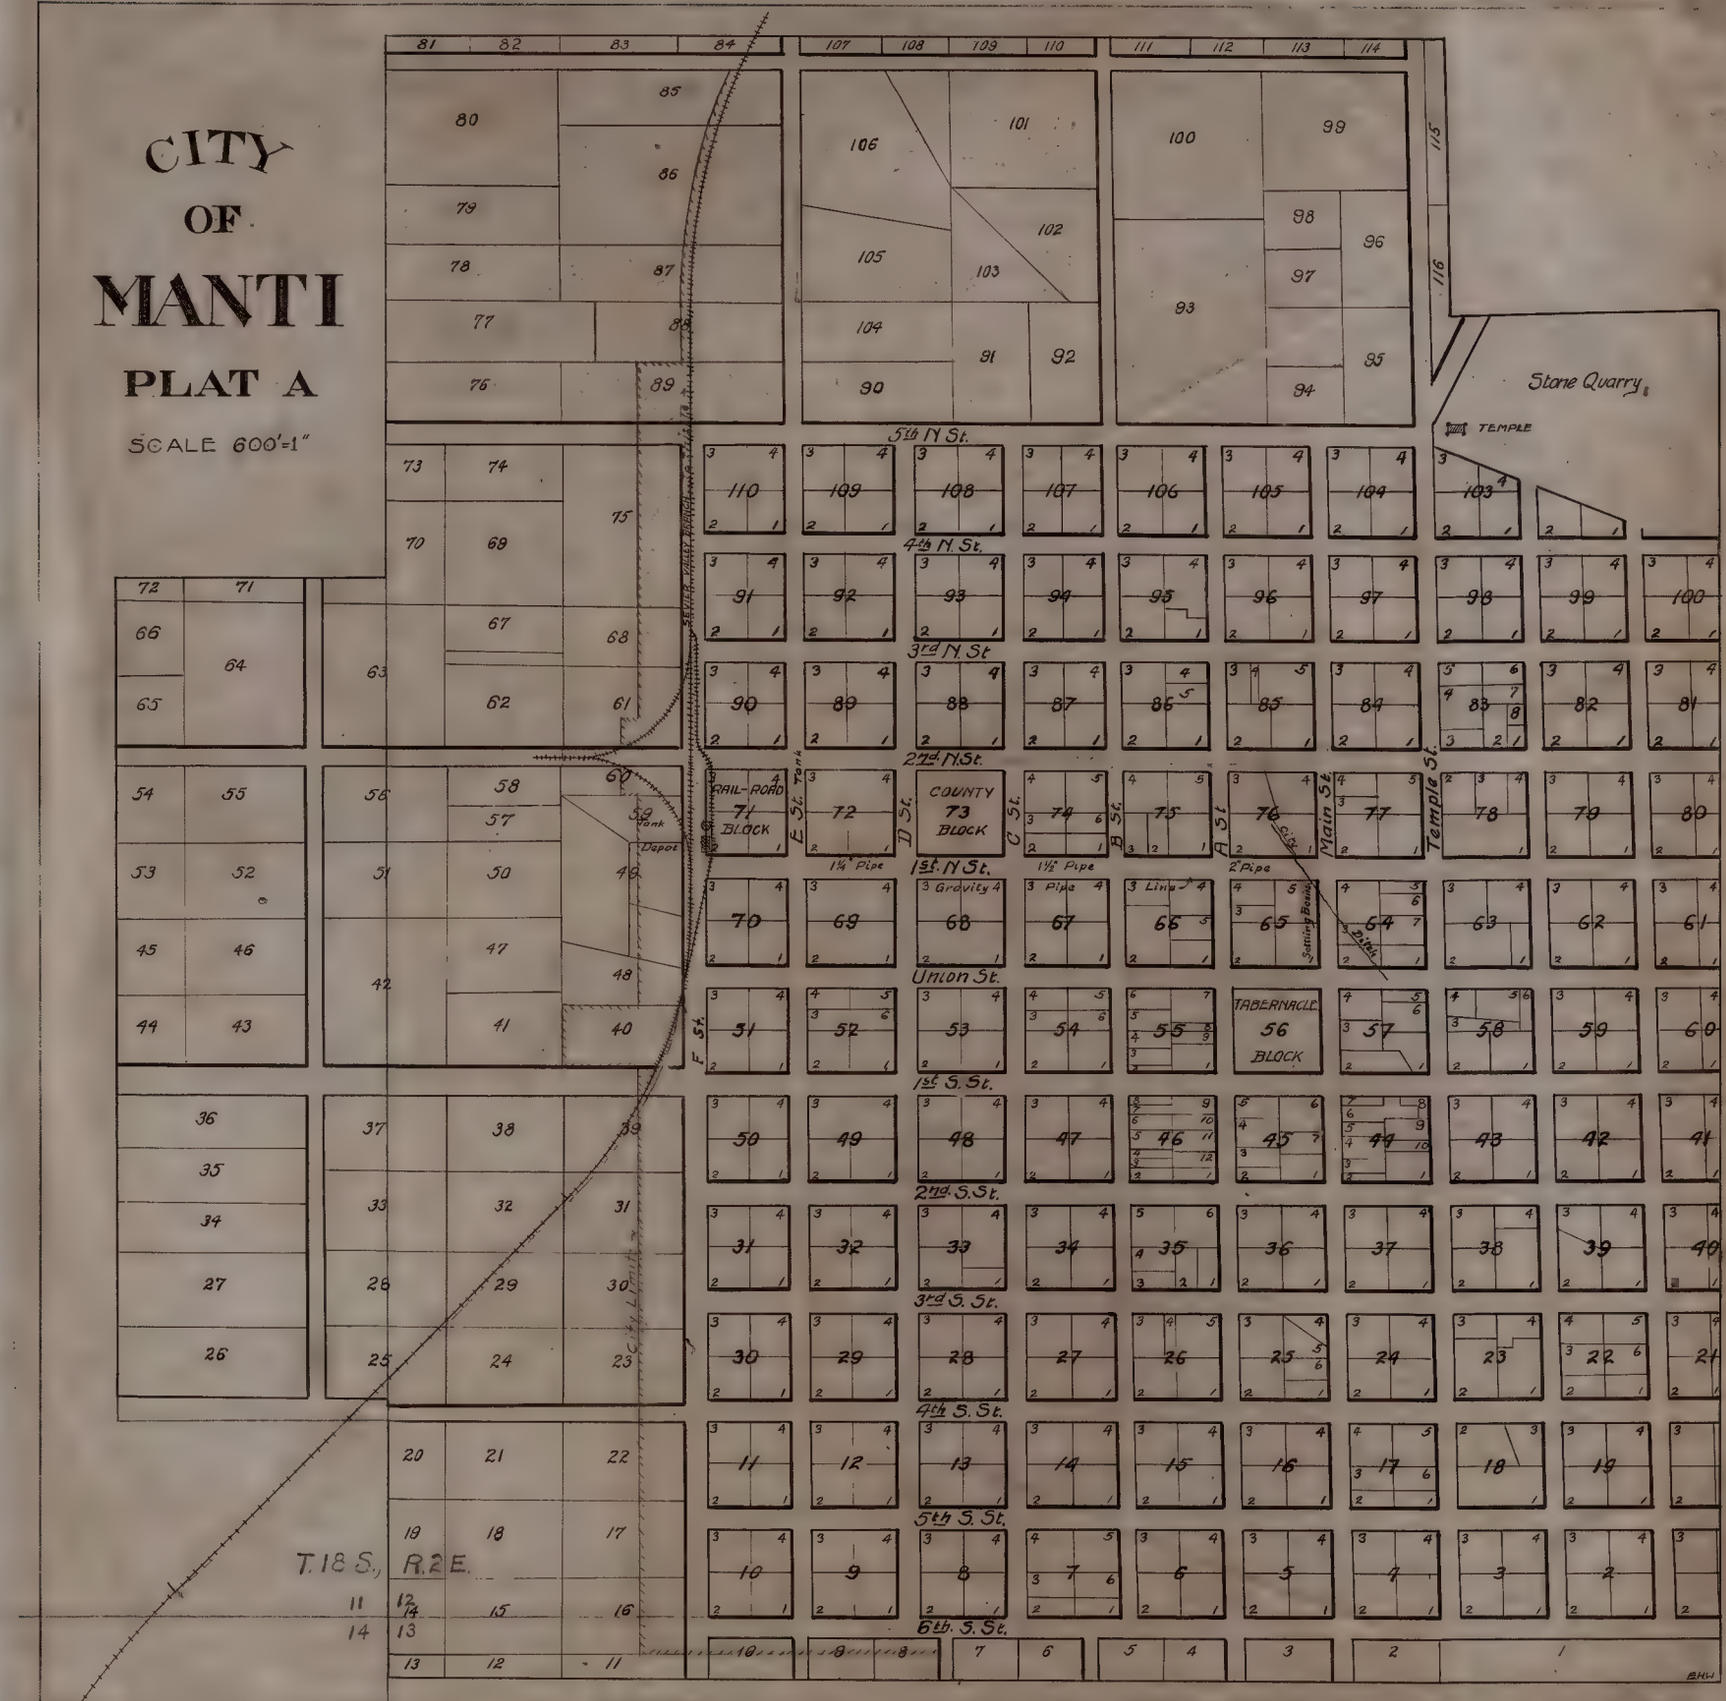

R.G.W.Ry. **SEVIER VALLEY BRANCH.** MILE NO 46

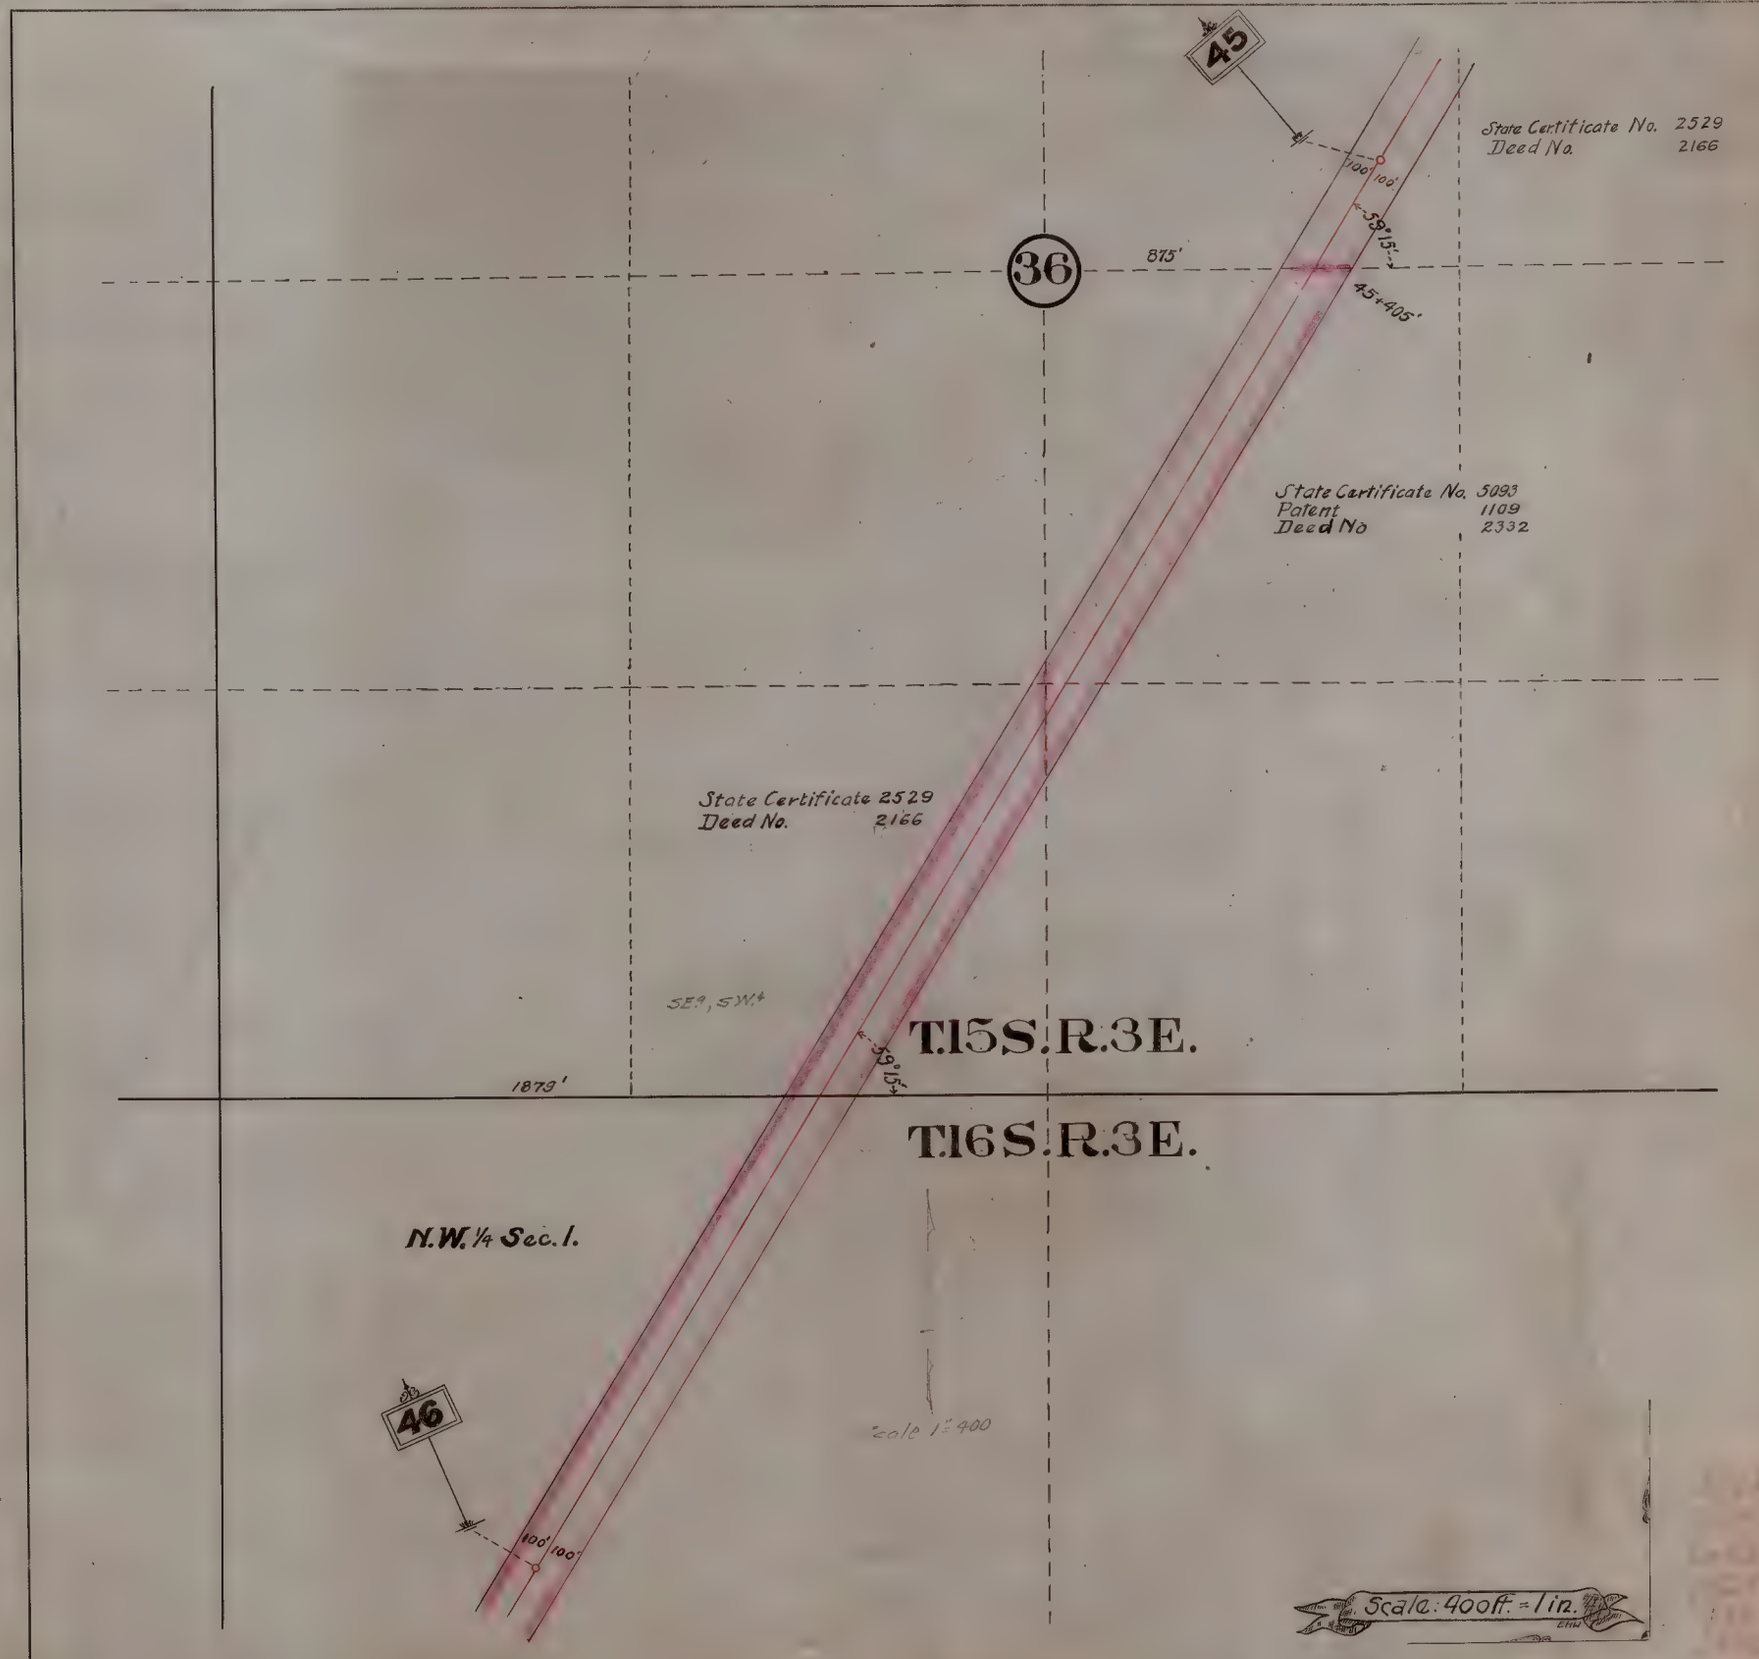

PROFILE

R.G.W. **SEVIER VALLEY BRANCH**

Mile No 47

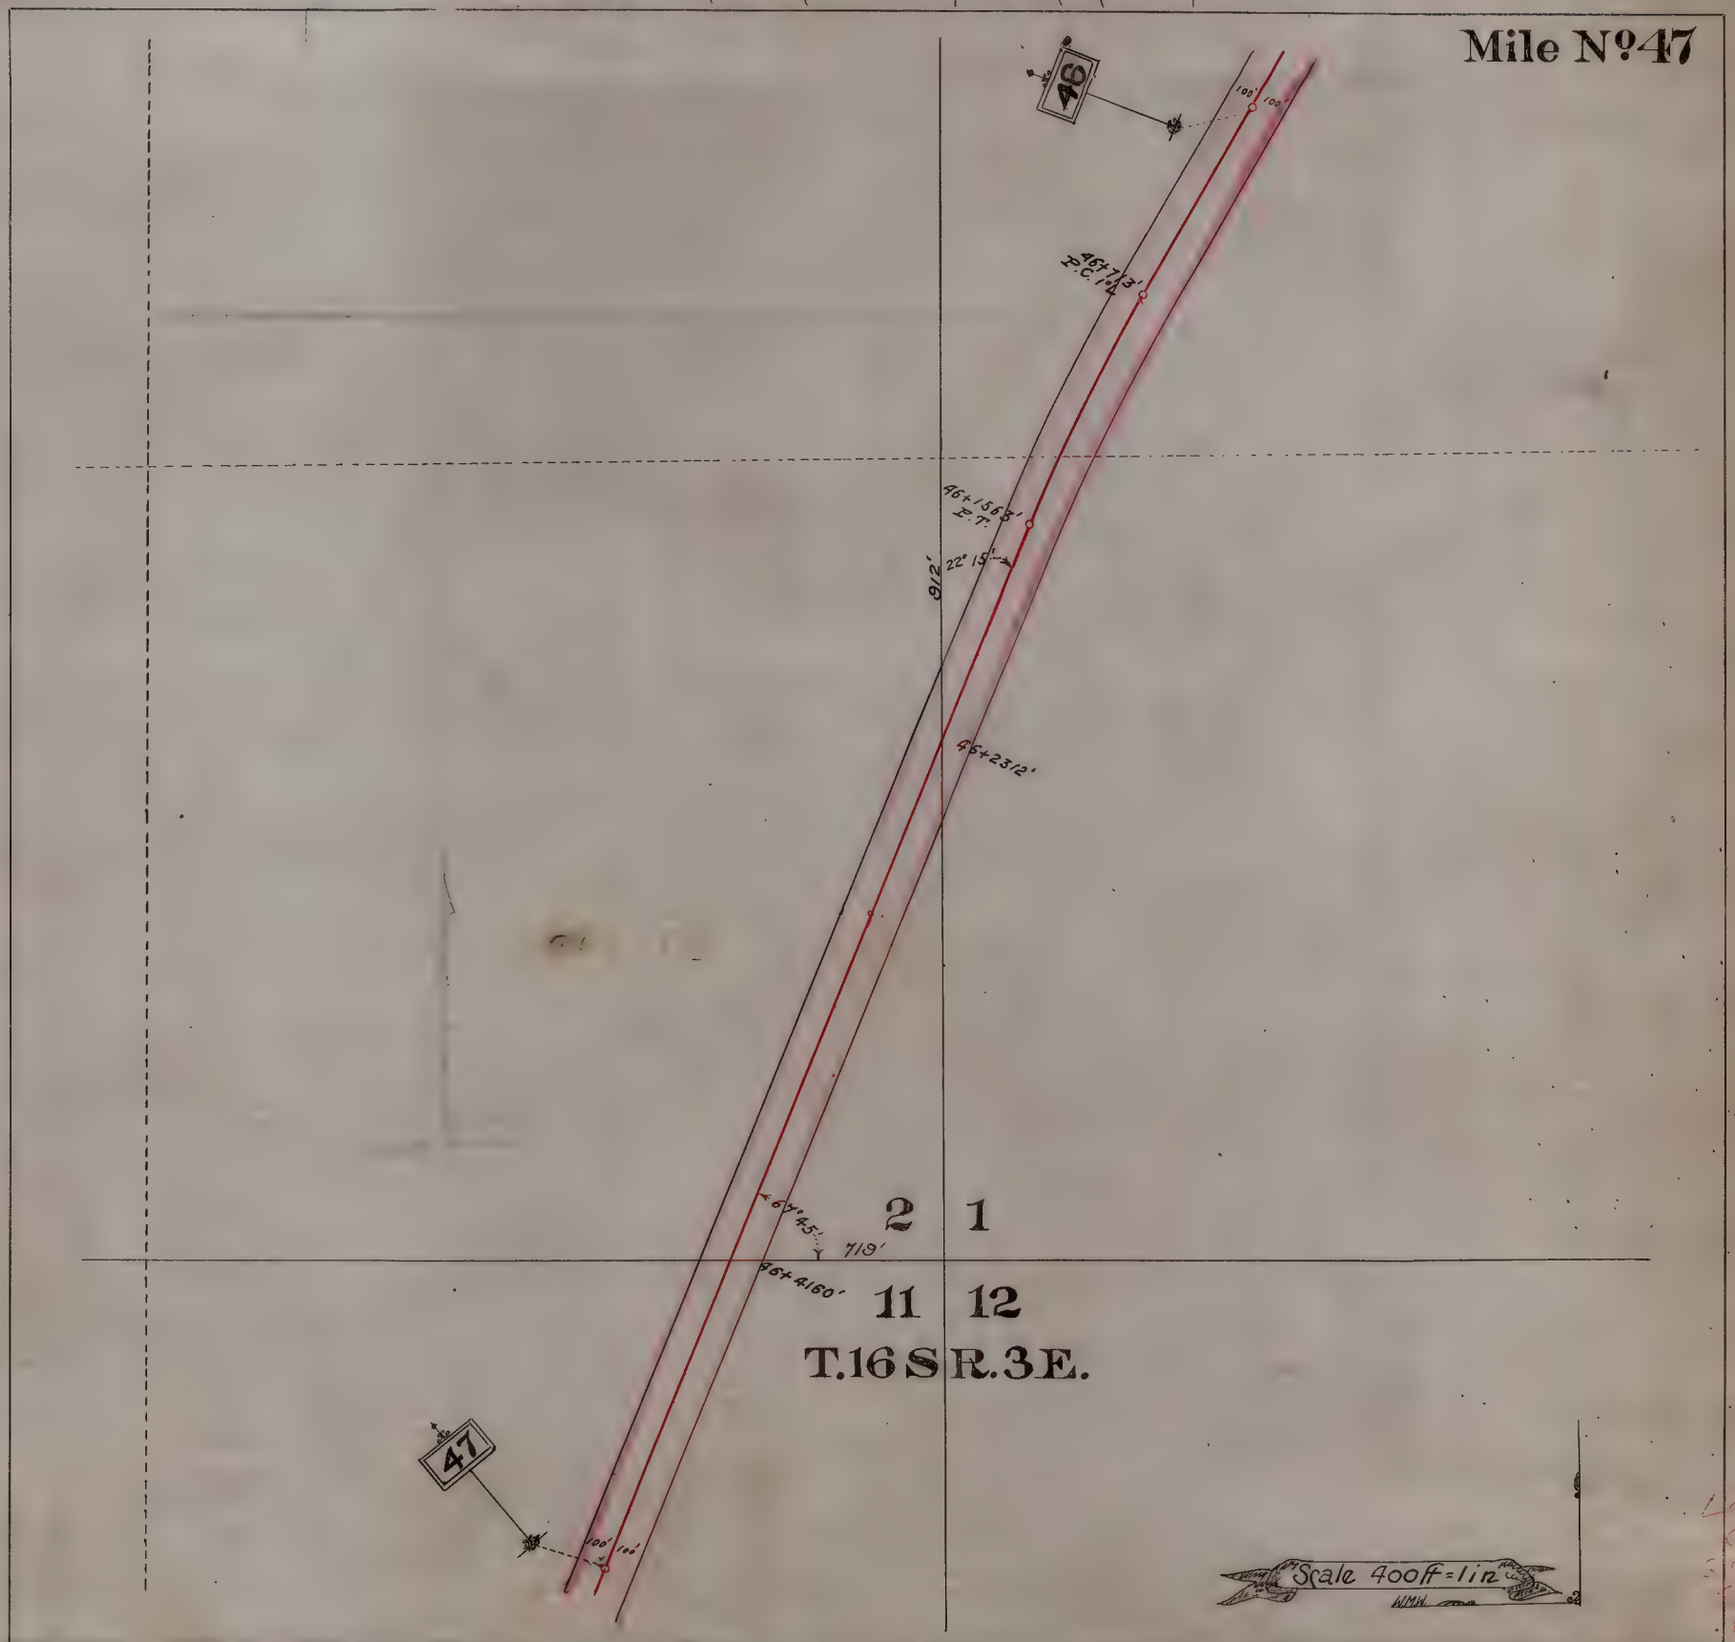

PROFILE

R. G. W. Ry. **SEVIER VALLEY BRANCH** MILE

Mile No. 48

PROFILE

6 25

SEVIER VALLEY BRANCH

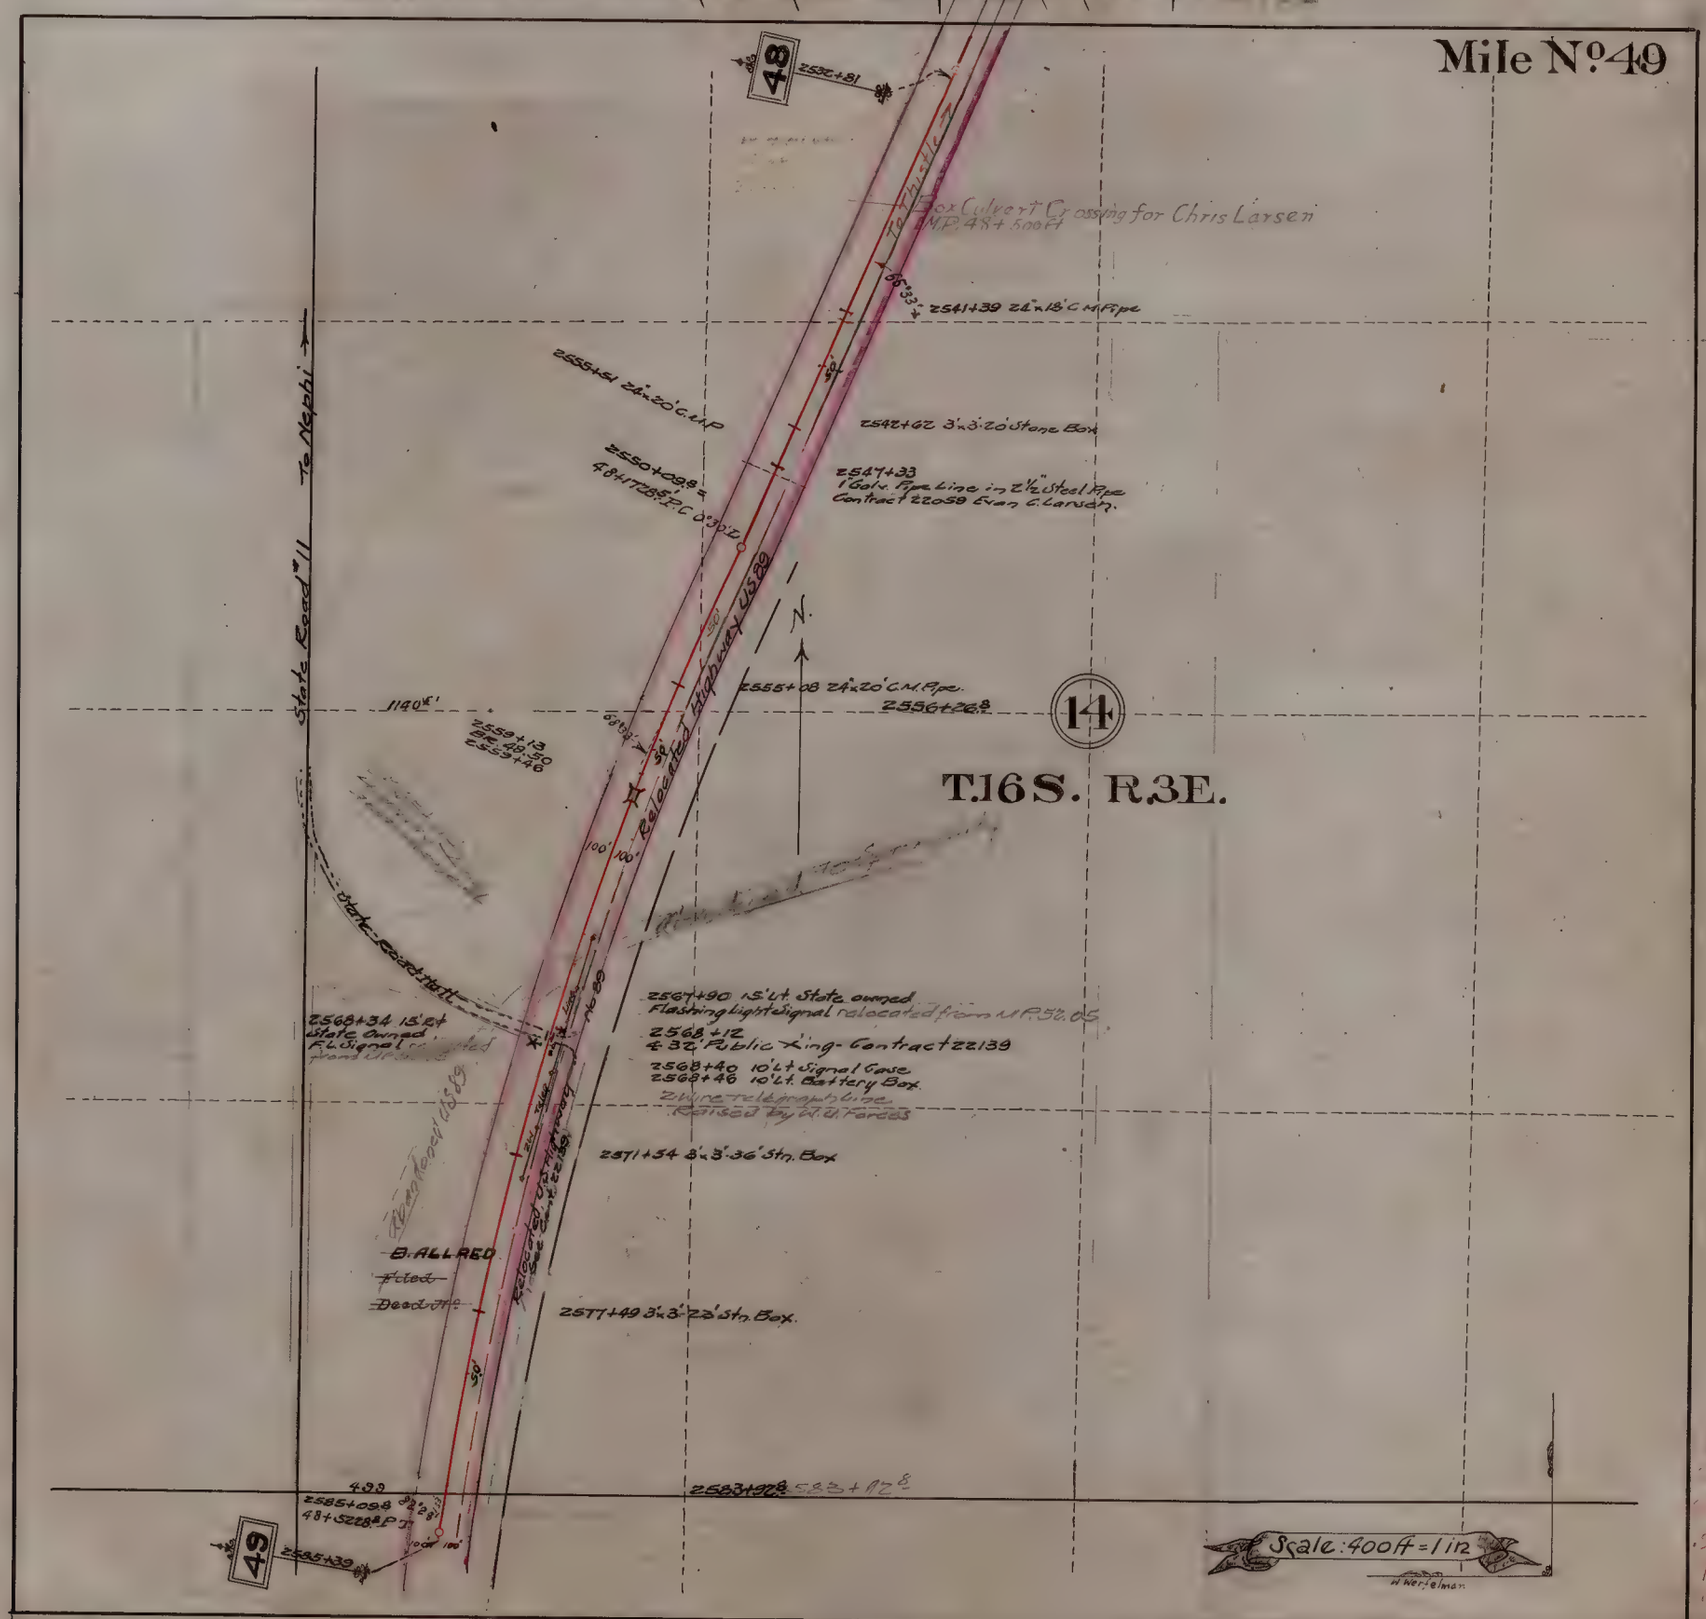

PROFILE

SEVIER VALLEY BRANCH.

R. G. W. Ry. MAIN LINE MILE

Mile No. 50

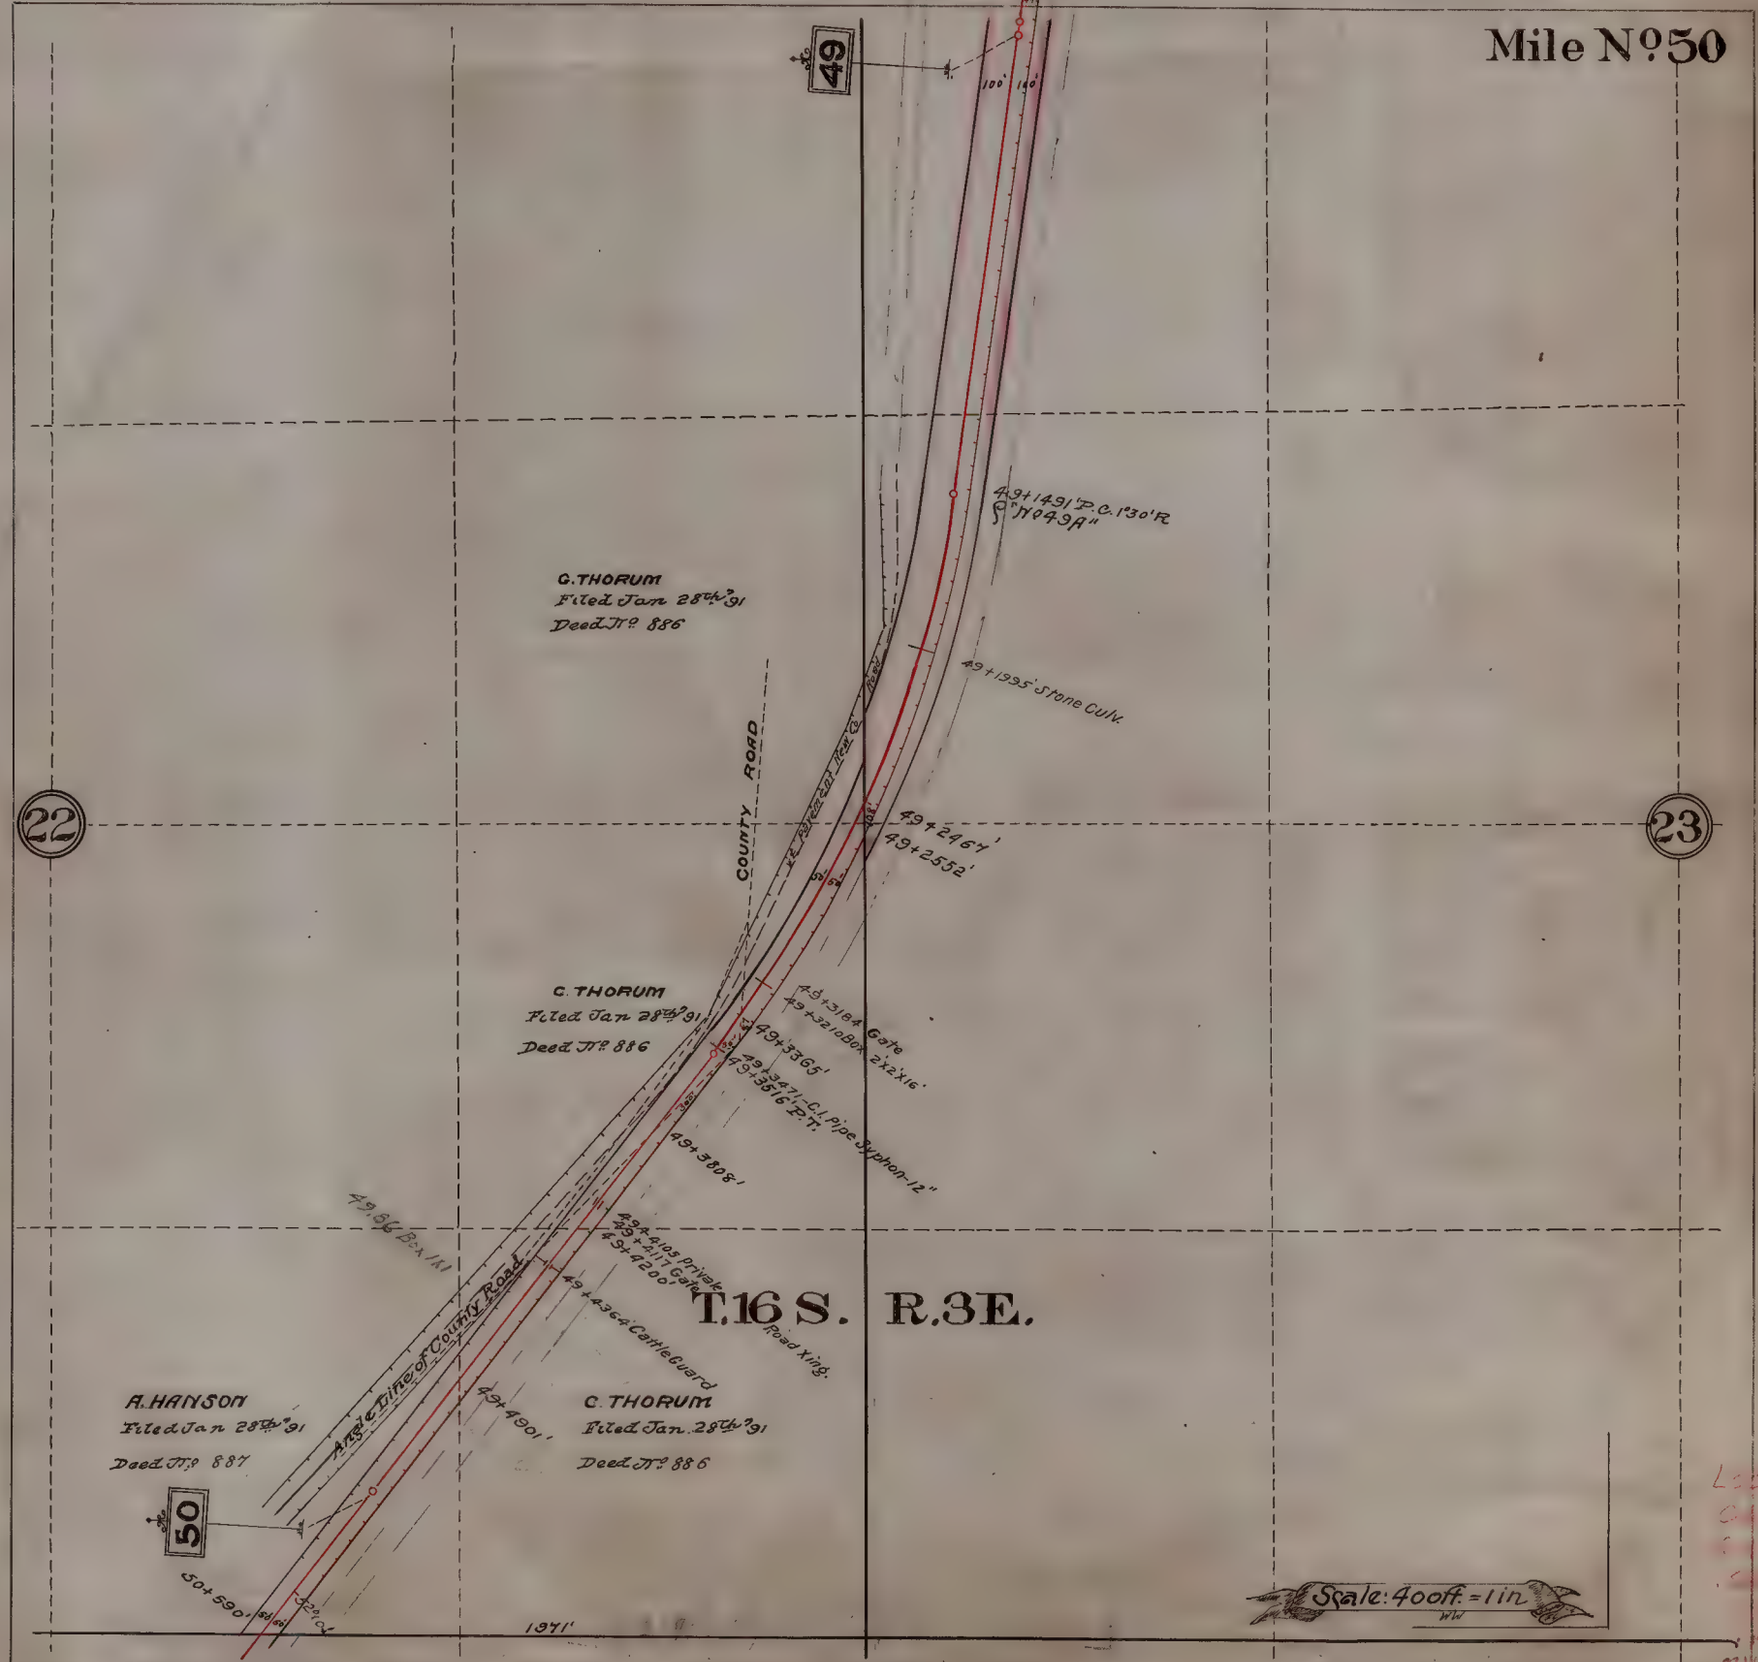

PROFILE

SEVIER VALLEY BRANCH.

R. G. W. Ry. / MAIN LINE / MILE

SEVIER VALLEY BRANCH.

R. G. W. Ry. SEVIER VALLEY BRANCH MILE

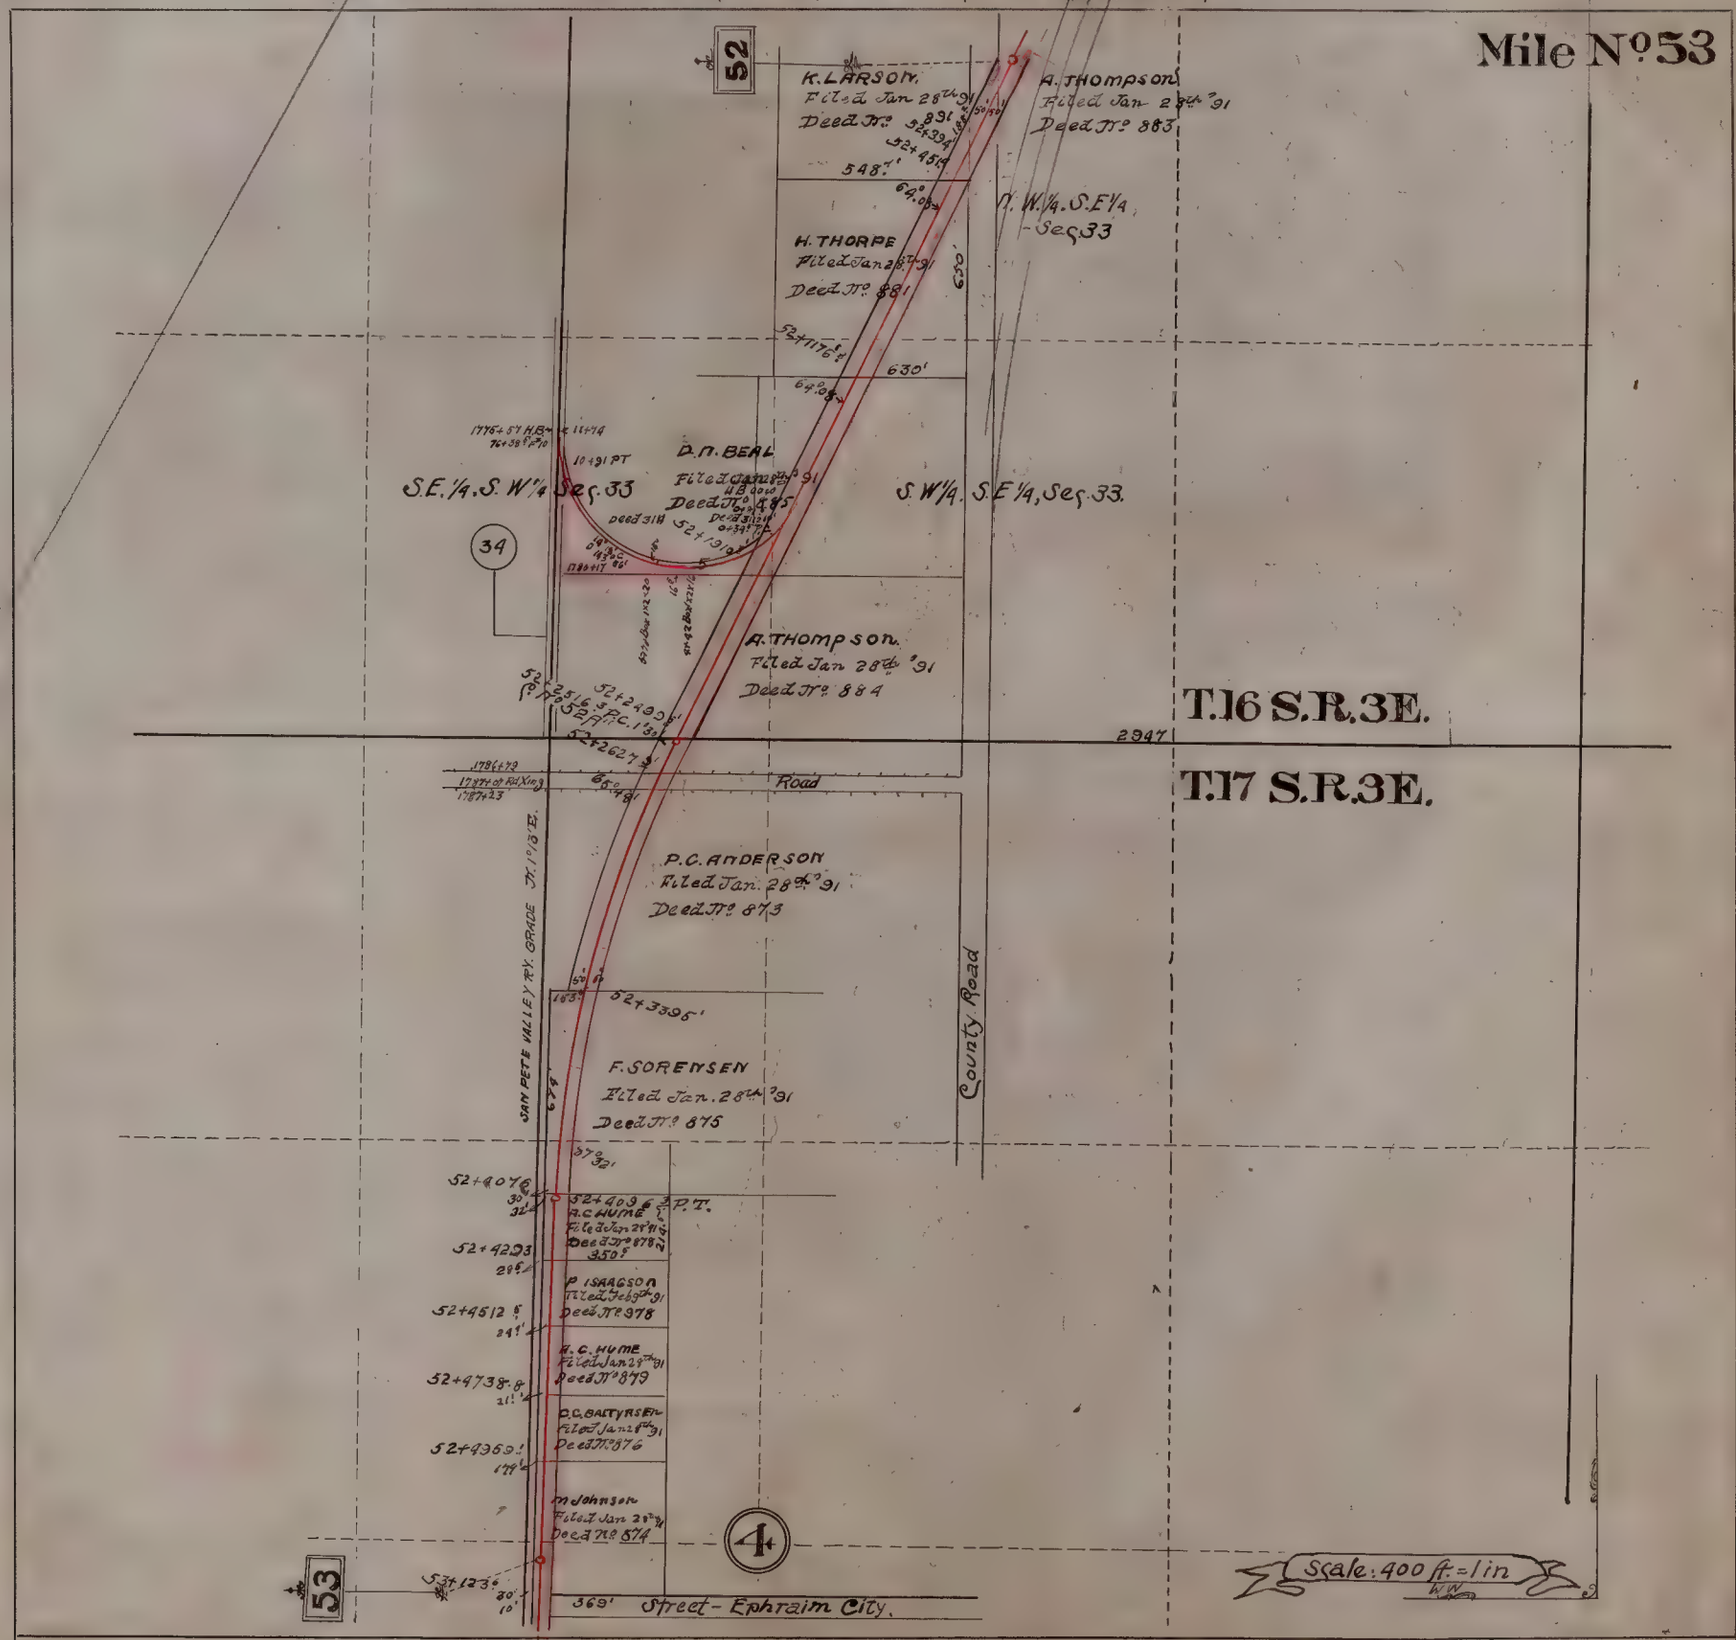

SEVIER VALLEY BRANCH.

Mile No. 54

EPHRAIM CITY

Plot "A"

Plot "B"

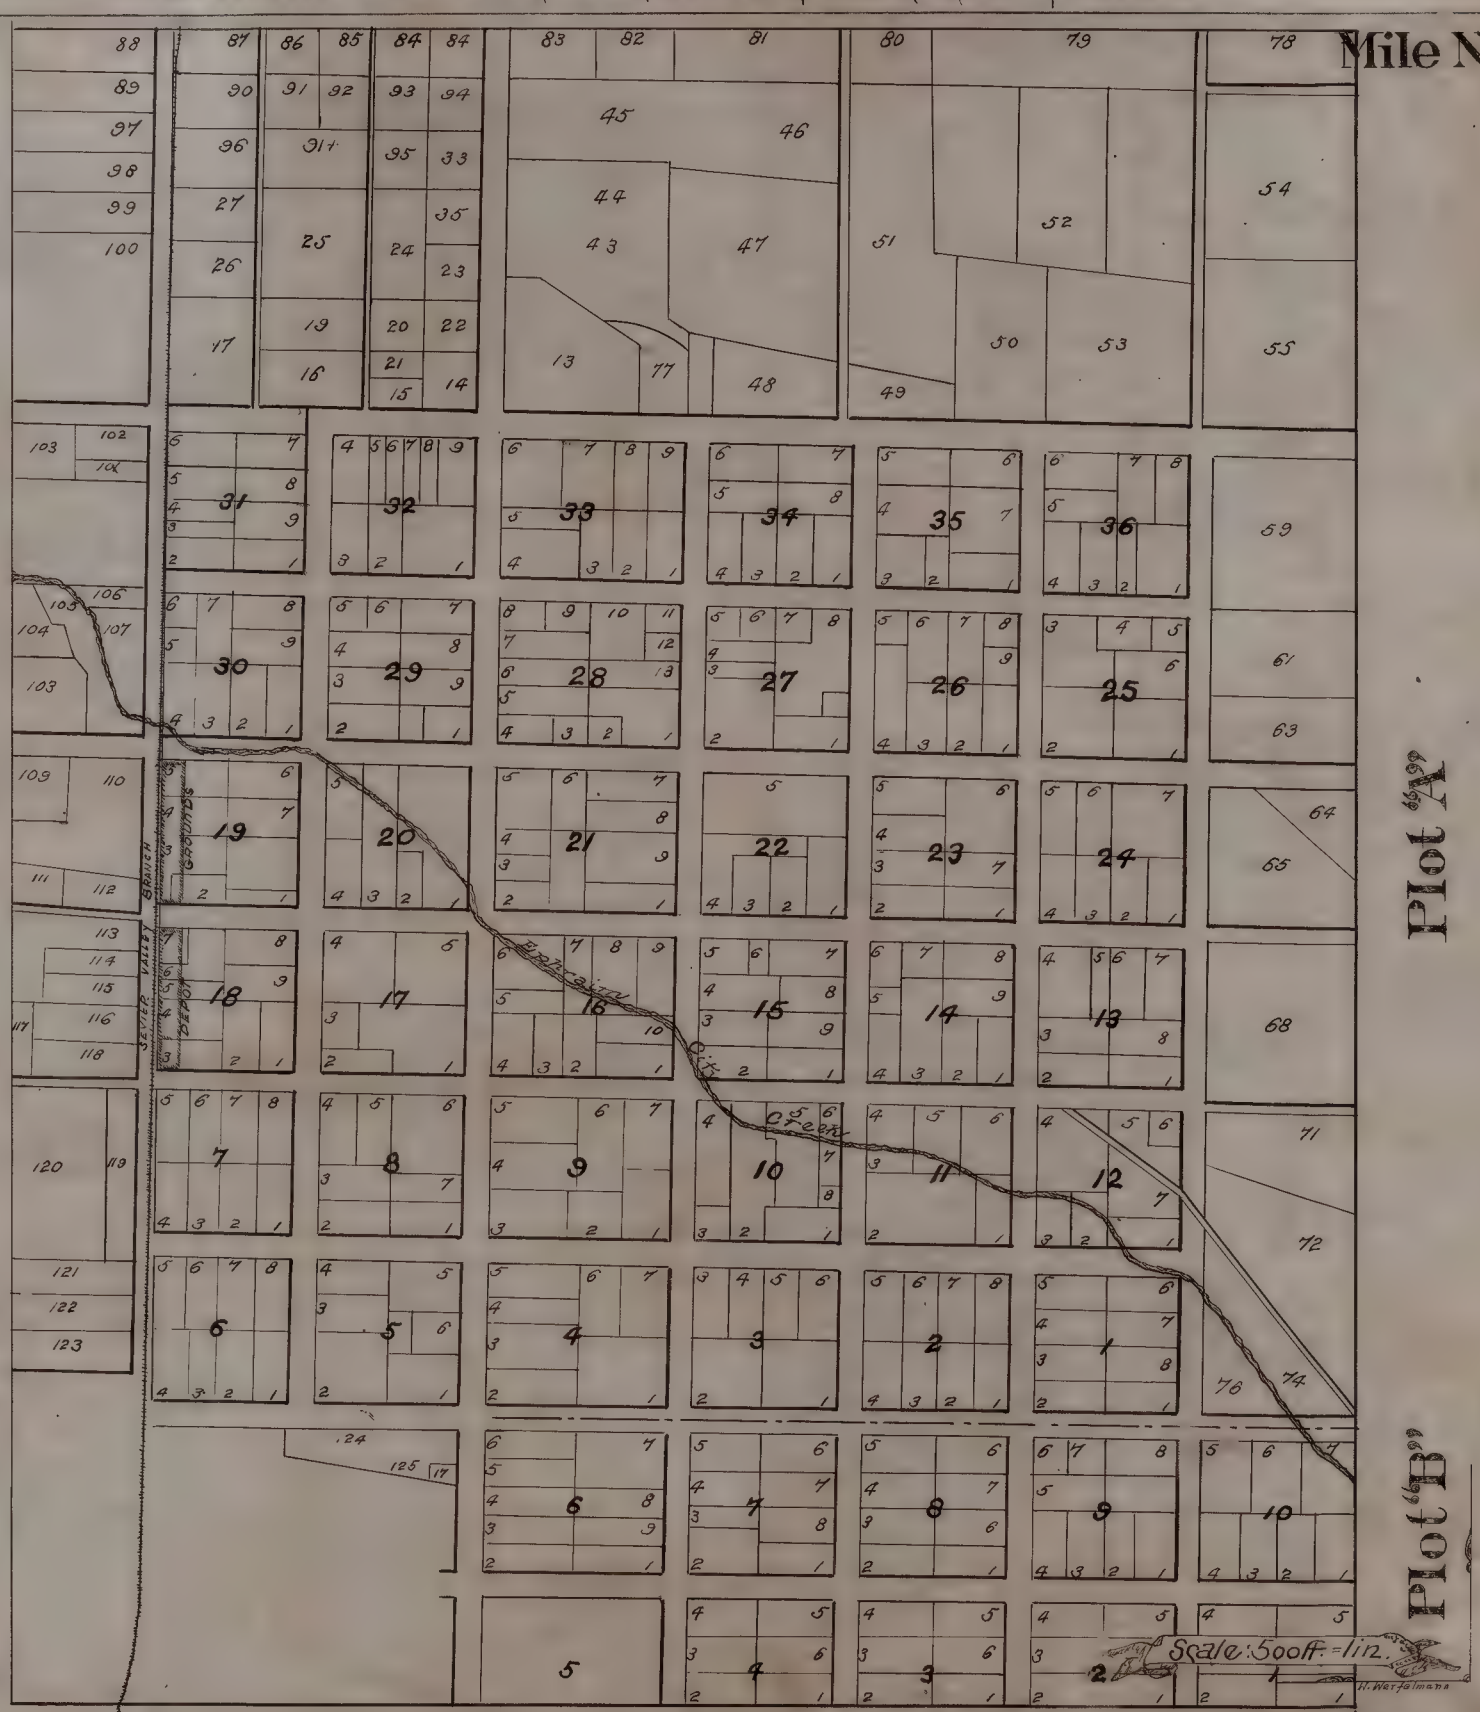

PROFILE

R.G.W.Ry. SEVIER VALLEY BRANCH

MILE No. 54B

SEVIER VALLEY BRANCH

PROFILE

SEVIER VALLEY BRANCH.

SEVIER VALLEY BRANCH

Mile No 57

56

W. T. REID
Filed Feb 9th '91
Deed No 973
56+935.2'

NEILS F. JENSEN
Filed Feb 9th '91
Deed No 928
56+1144.6'

PETER WESTENSKOW
Filed Feb 9th '91
Deed No 947
56+1822.2'
56+1959.5'

20

T.17 S. R.3E.

J. C. MADSEN
Filed Feb 9th '91
Deed No 931

P. MICKELSEN
Filed Feb 9th '91
Deed No 955
56+2185.3'

P. MICKELSEN
Filed Feb 9th '91
Deed No 954
56+2530.6'

H. P. PETERSEN
Filed Feb 9th '91
Deed No 979

"A" Lane
56+3230.1'

JENS. F. STECK
Filed Feb 9th '91
Deed No 943
56+3752.5'

S.E.¼, S.E.¼, Sec. 19.

J. C. CHRISTENSEN
Filed
Deed No
56+3951.5'

C. PETERSON
"B" Filed Feb 9th '91
Deed No 937

56+4675.8'

J. MARX
Filed Feb 9th '91
Deed No 987
56+5002.2'

N.E.¼, N.E.¼ Sec. 30

N.W.¼, N.W.¼ Sec. 29.

J. M. LYON
Filed Feb 9th '91
Deed No 957

57

Scale: 400 ft. = 1 in.

PROFILE

SEVIER VALLEY BRANCH

Mile No. 58

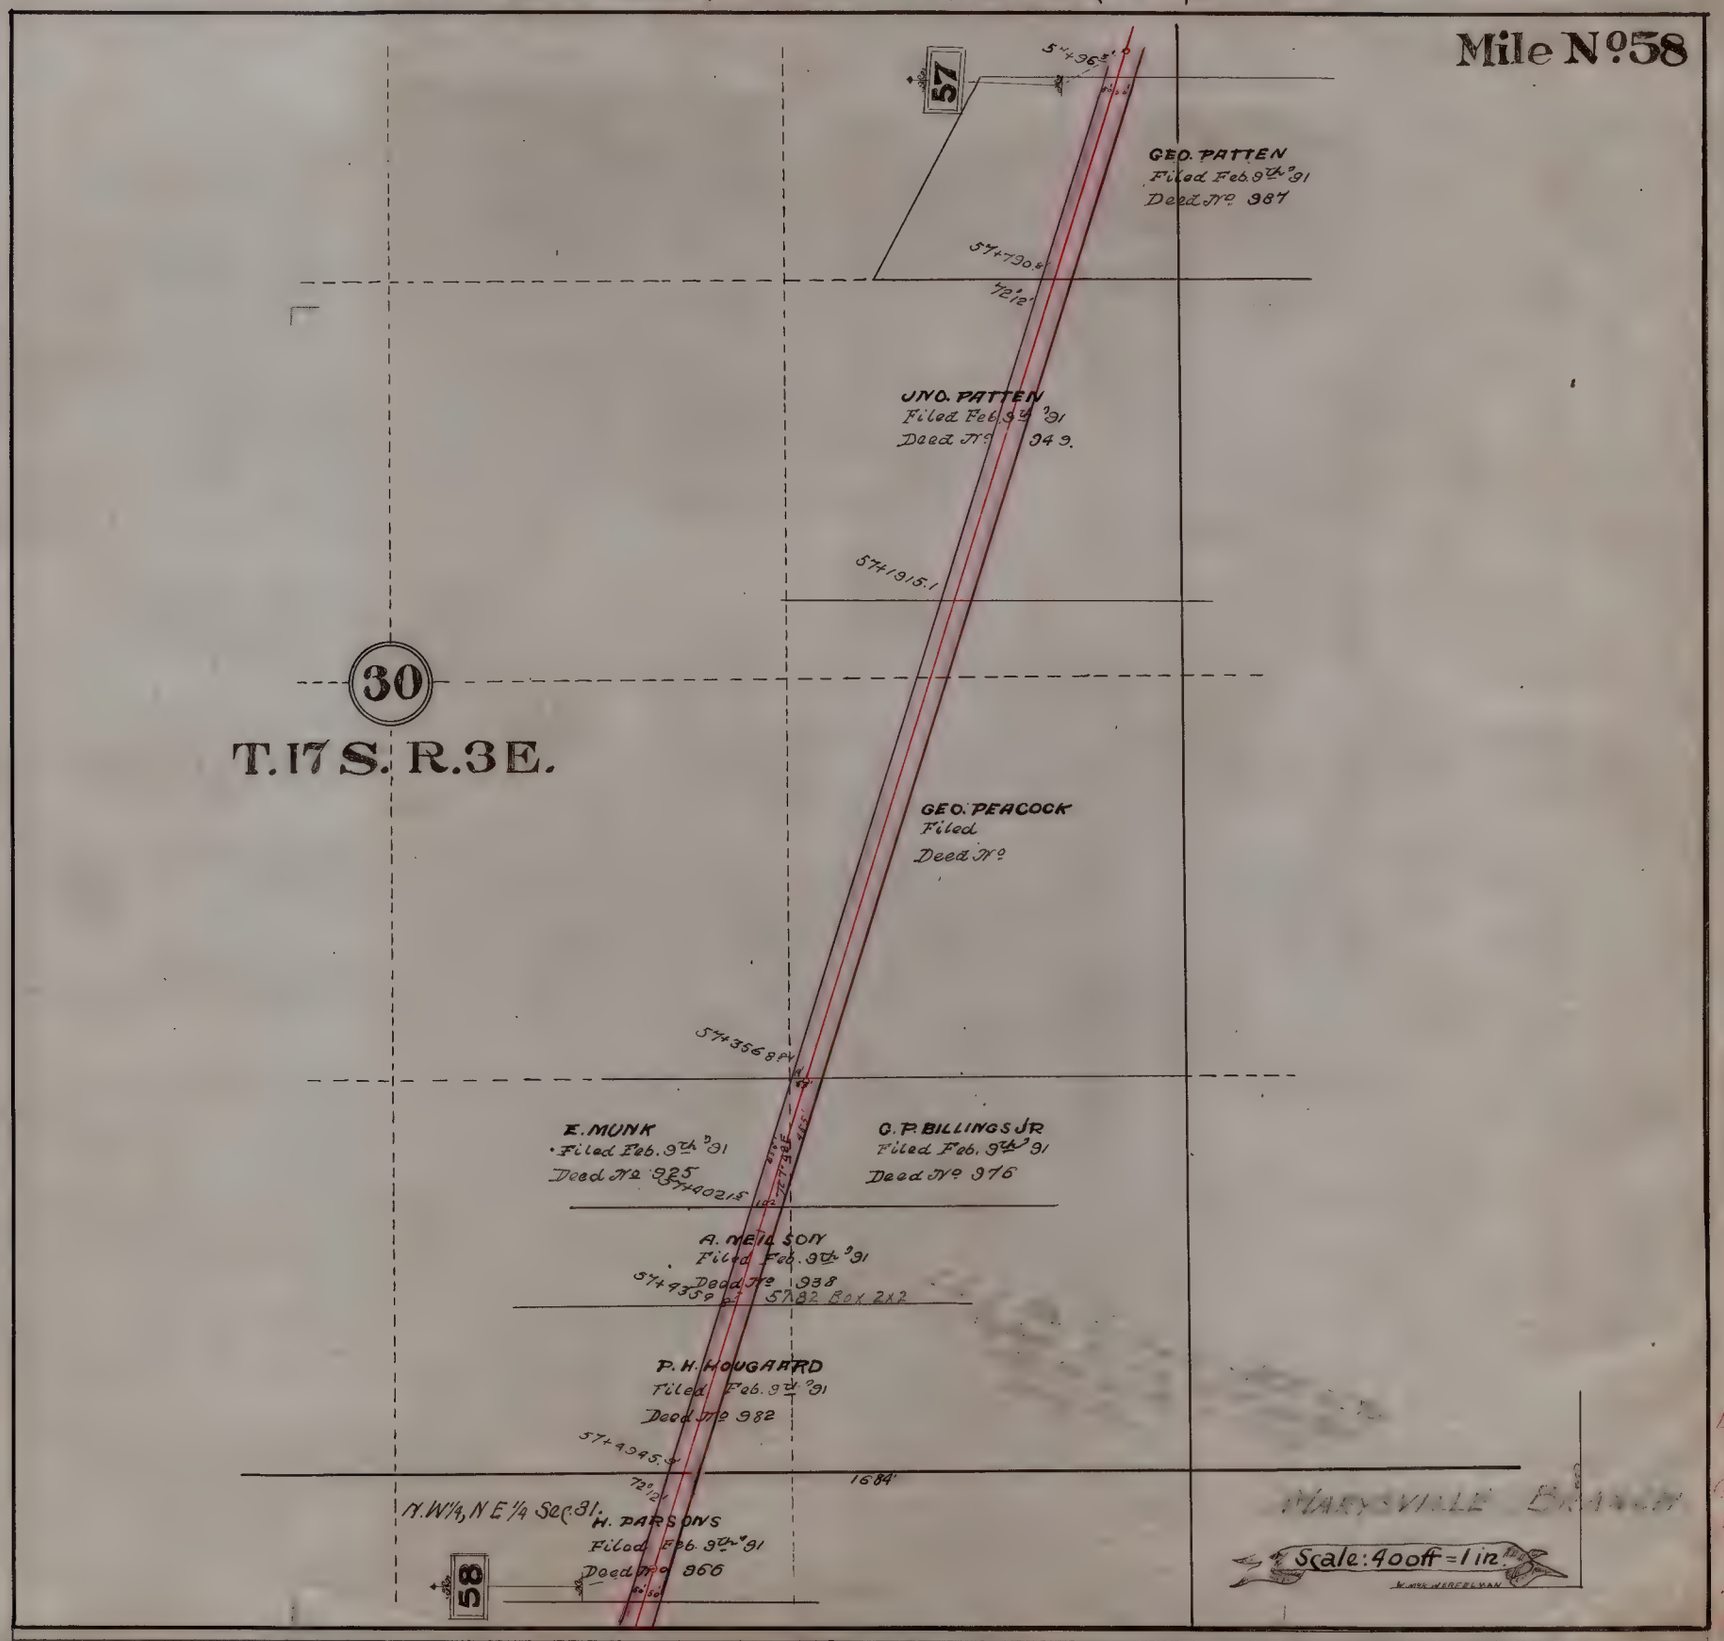

PROFILE

SEVIER VALLEY BRANCH

Mile No. 59

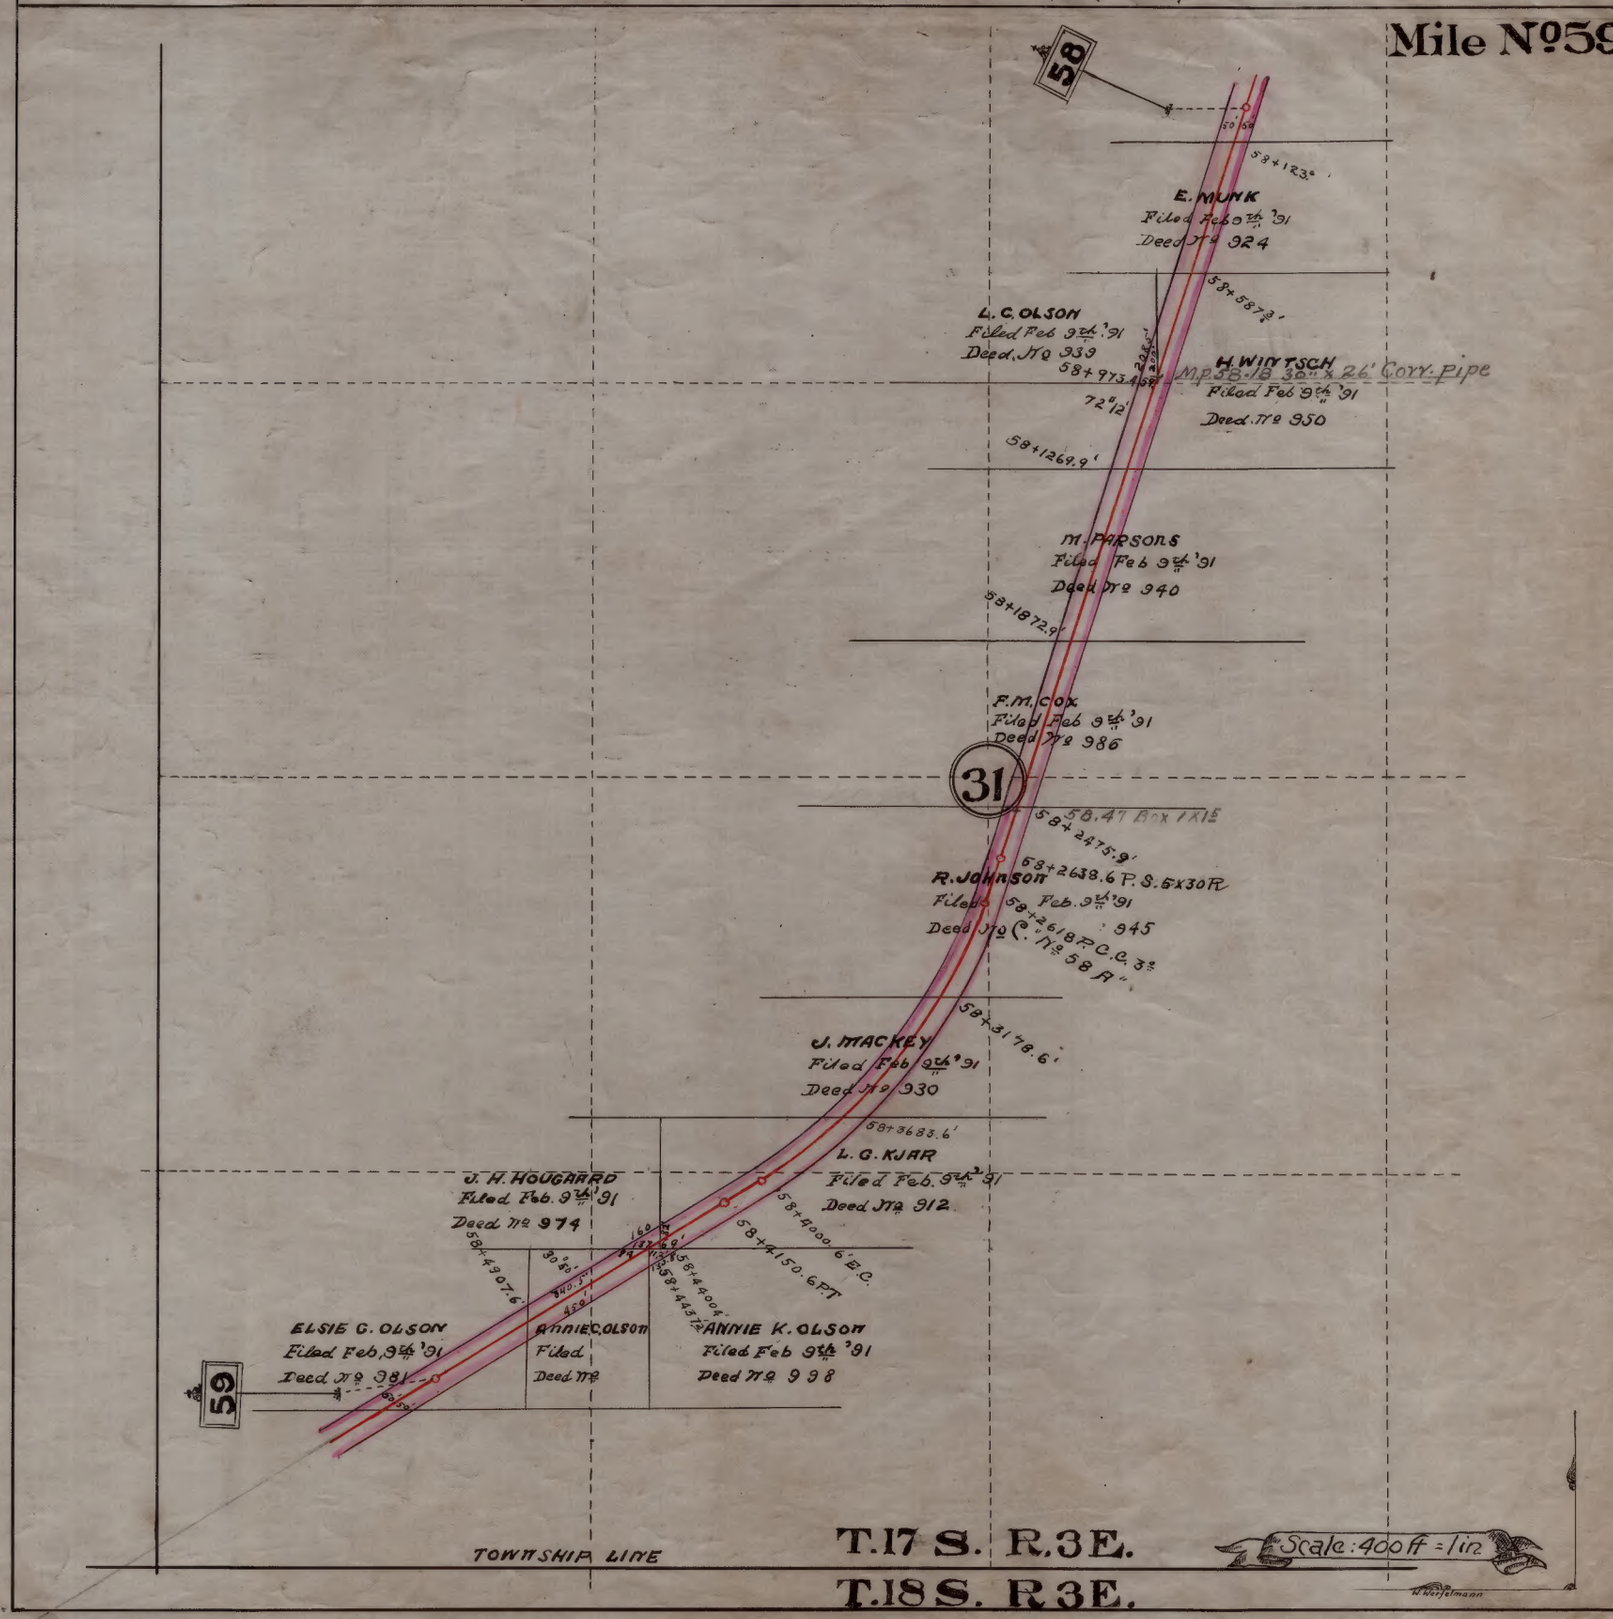

Locked
Case
G-4342
.S25P3
1901
.R56K
Mile 59

R.G.W.Ry. **SEVIER VALLEY BRANCH.** MILE

Mile No 60

59

S.W.¼, S.W.¼, Sec.31.

T.17 S.R.3E.

S.E.¼, S.E.¼, Sec.36.

Deed 2756 State School
" 2761 Lot 99

T.17S.R.2E.

T.18S.R.2E.

U. MOFFAT.
Filed Feb.9th '91.
Deed No 984.

ANNIE OLSON.
Filed Feb.9th '91.
Deed No 977.

D. MADSEN.
Filed Feb.9th '91.
Deed No 926.

JNO. HALL.
Filed Feb.9th '91.
Deed No 941.

H. PARSONS
Filed Feb.9th '91.
Deed No 965.

JNO. HALL.
Filed Feb.9th '91.
Deed No 942.

J.C. TOOTH.
Filed Feb.9th '91.
Deed No 911.

NORTH LANE.

S.P.V. BRANCH

W. STAINGHAM.
Filed Feb.9th '91.
Deed No 944.

N.G. PAULSON.
Filed
Deed No

U.P. LARSON.
Filed Feb.9th '91.
Deed No 1000.

59+4028 P.C. 2°L.

M.P. 59.74 24" X 34' Corr. pipe

60

W.A. COX.
Filed Feb.9th '91.
Deed No 975.

N.G. PAULSON.
Filed
59+4672
Deed No

W.F. MAYLETT.
Filed June 13th '91.
Deed No 1079.

59+4922.

A. ALDER.
Filed Feb.9th '91.
Deed No 933.

C.B. COX.
Filed Feb.9th '91.
Deed No 932.

59+5104 2 Wire Under Xing.

Deed 2633
" 2845

1

LUCY COX.
Filed Feb.9th '91.
Deed No 960.

Scale: 400ft. = 1in.

LOCKED CASE G-4342 .S5P3 1901 R56x Mile 60

R.G.W.R.Y.

MILE NO. 61A

CITY OF MANTI

PLAT A

SCALE 600'=1"

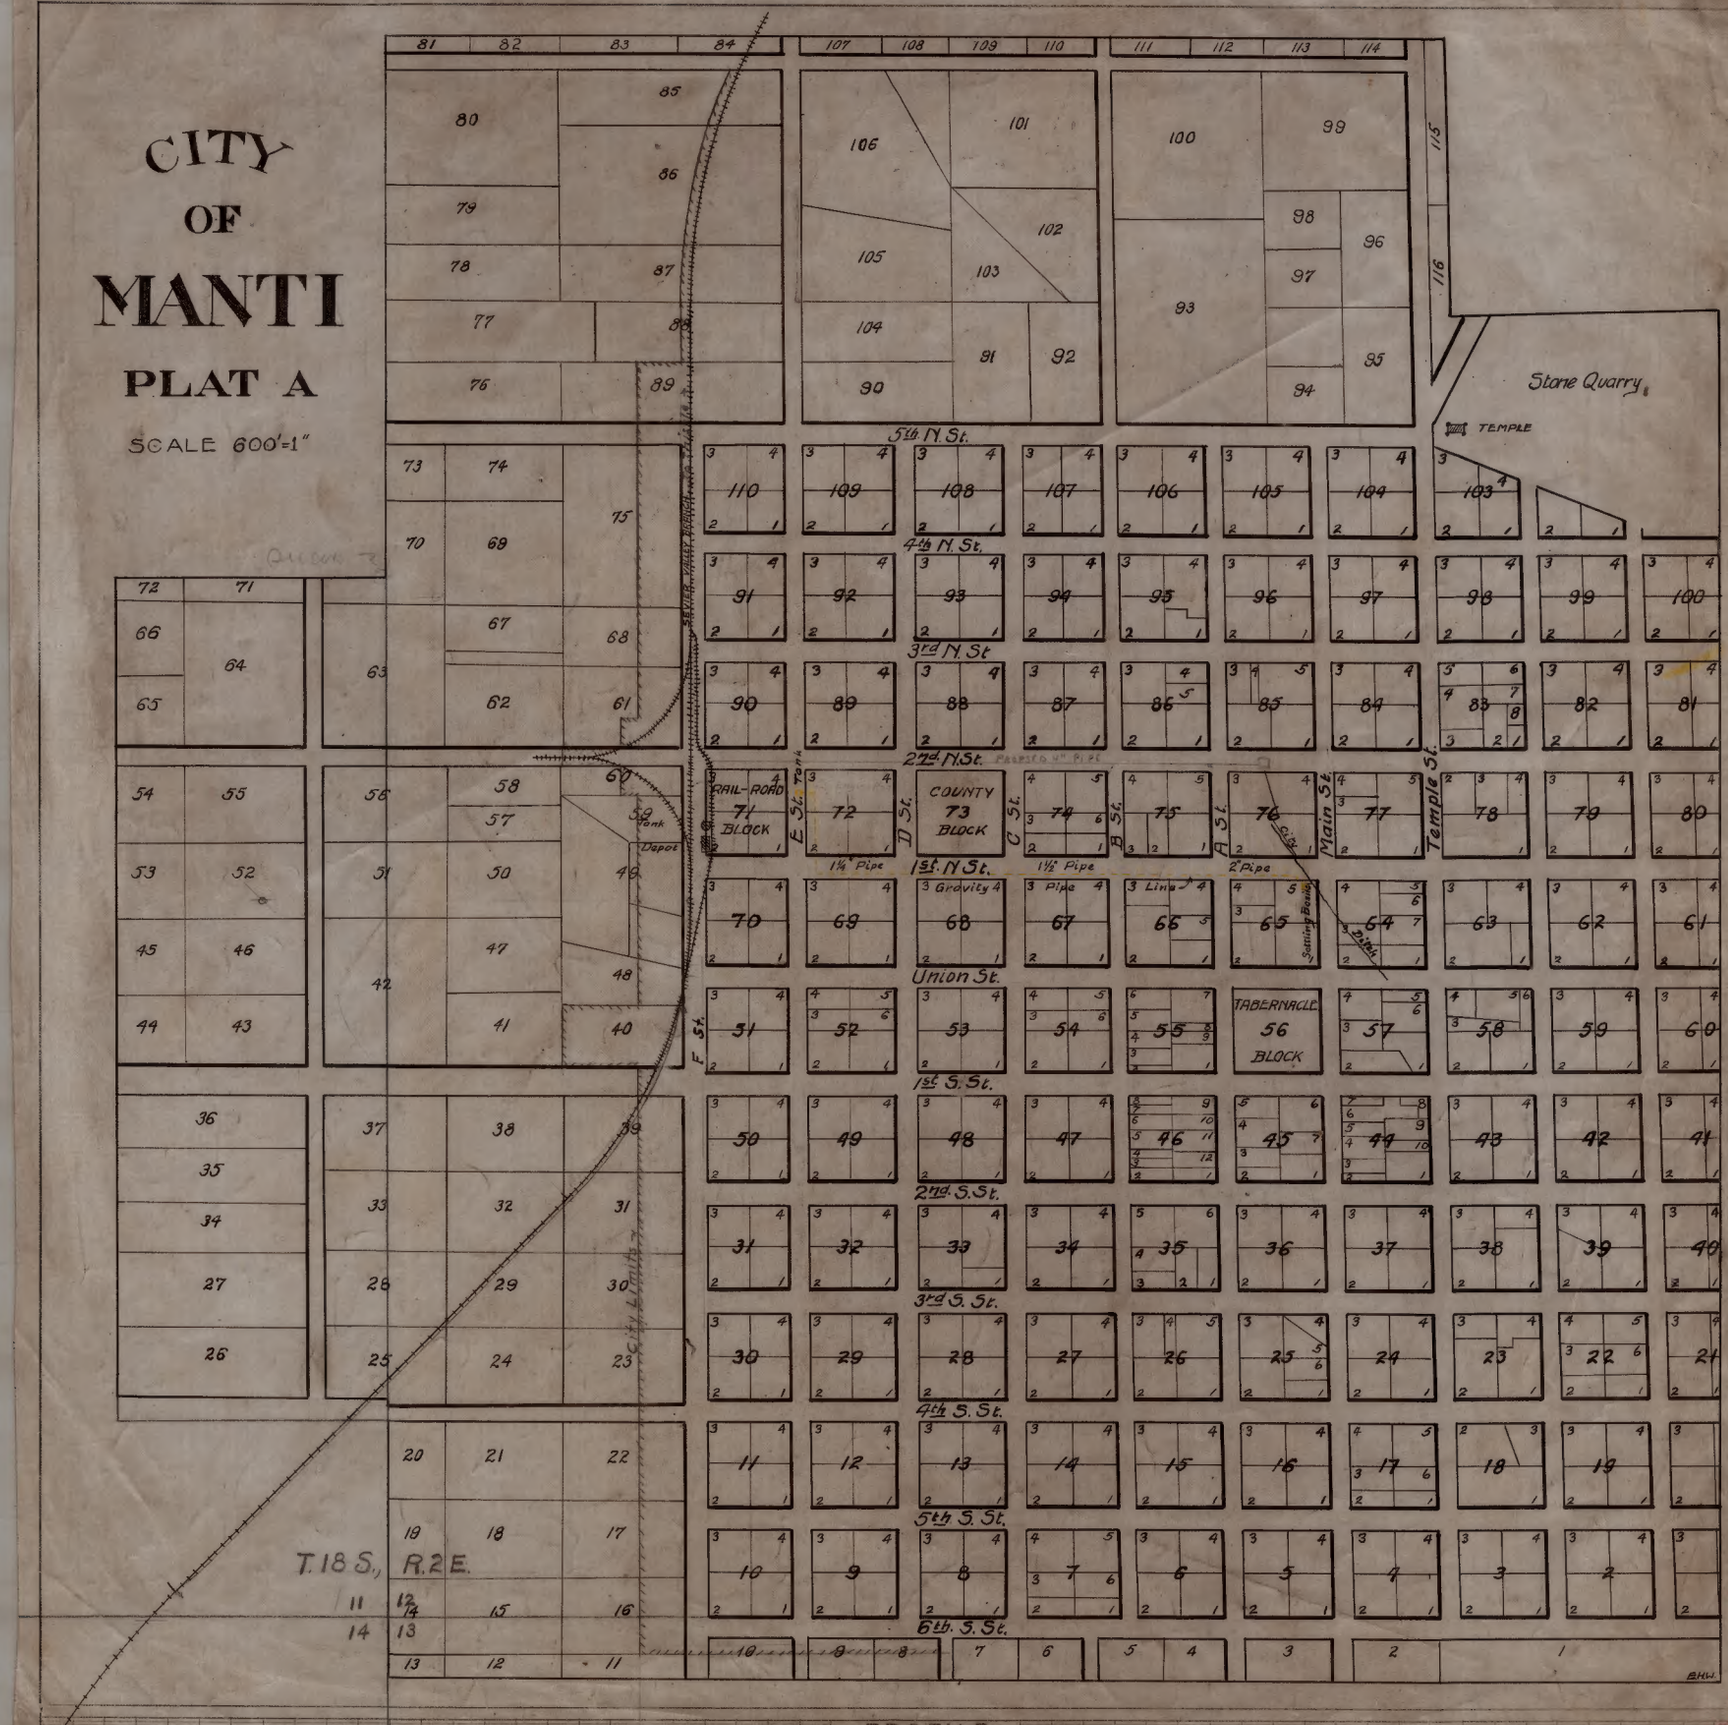

Locked
Case
G4342
.S25P3
1901
.R5Gx
Mile 61A

R.G.W.Ry.

SEVIER VALLEY BRANCH.

MILE No. 61B

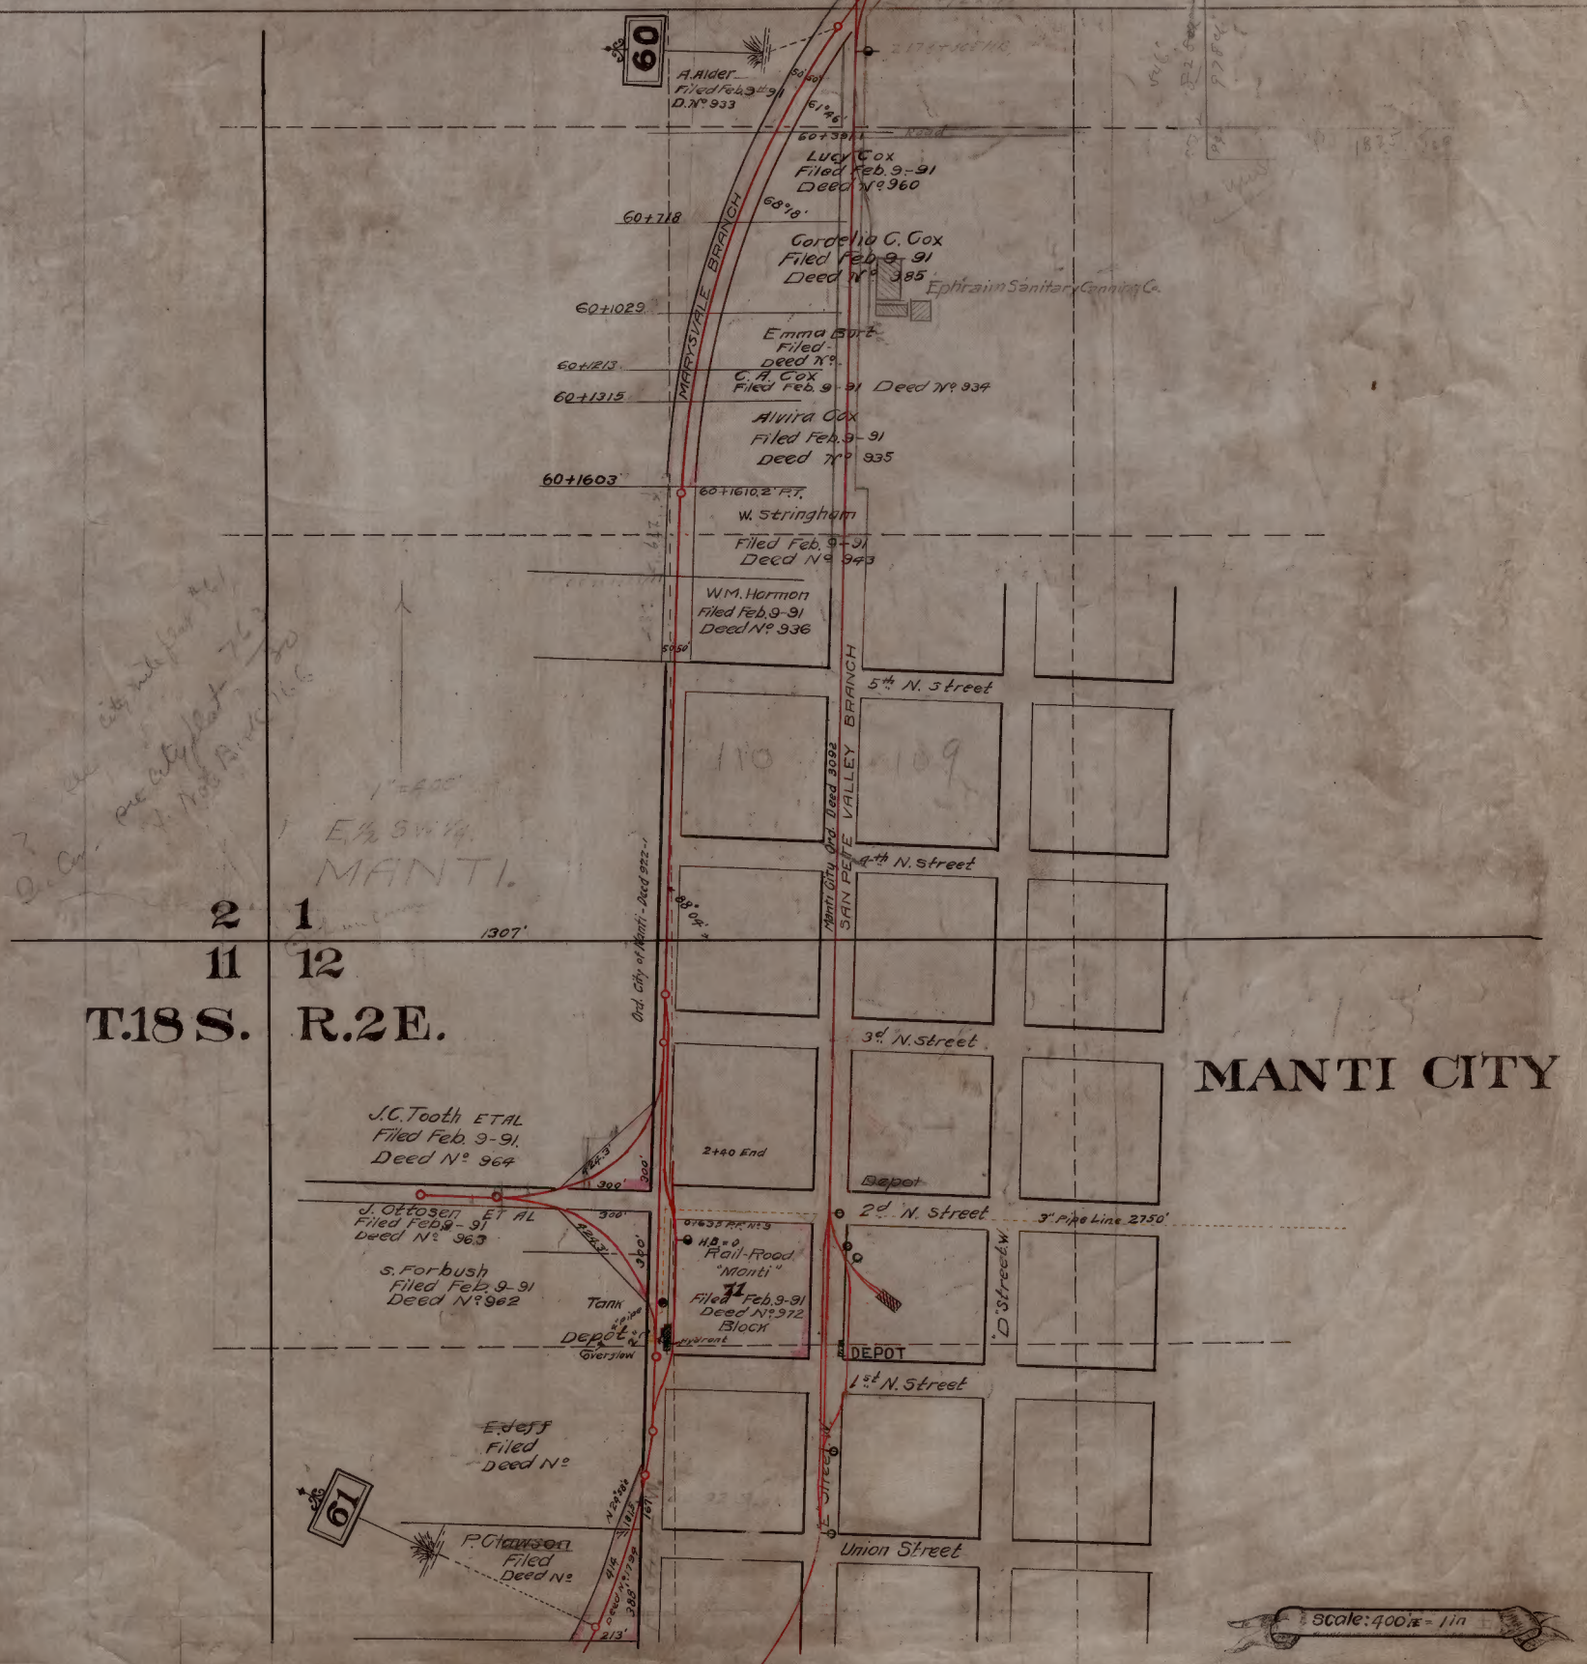

Locked
Case
641342
S25R3
1901
R56x
mile61B